
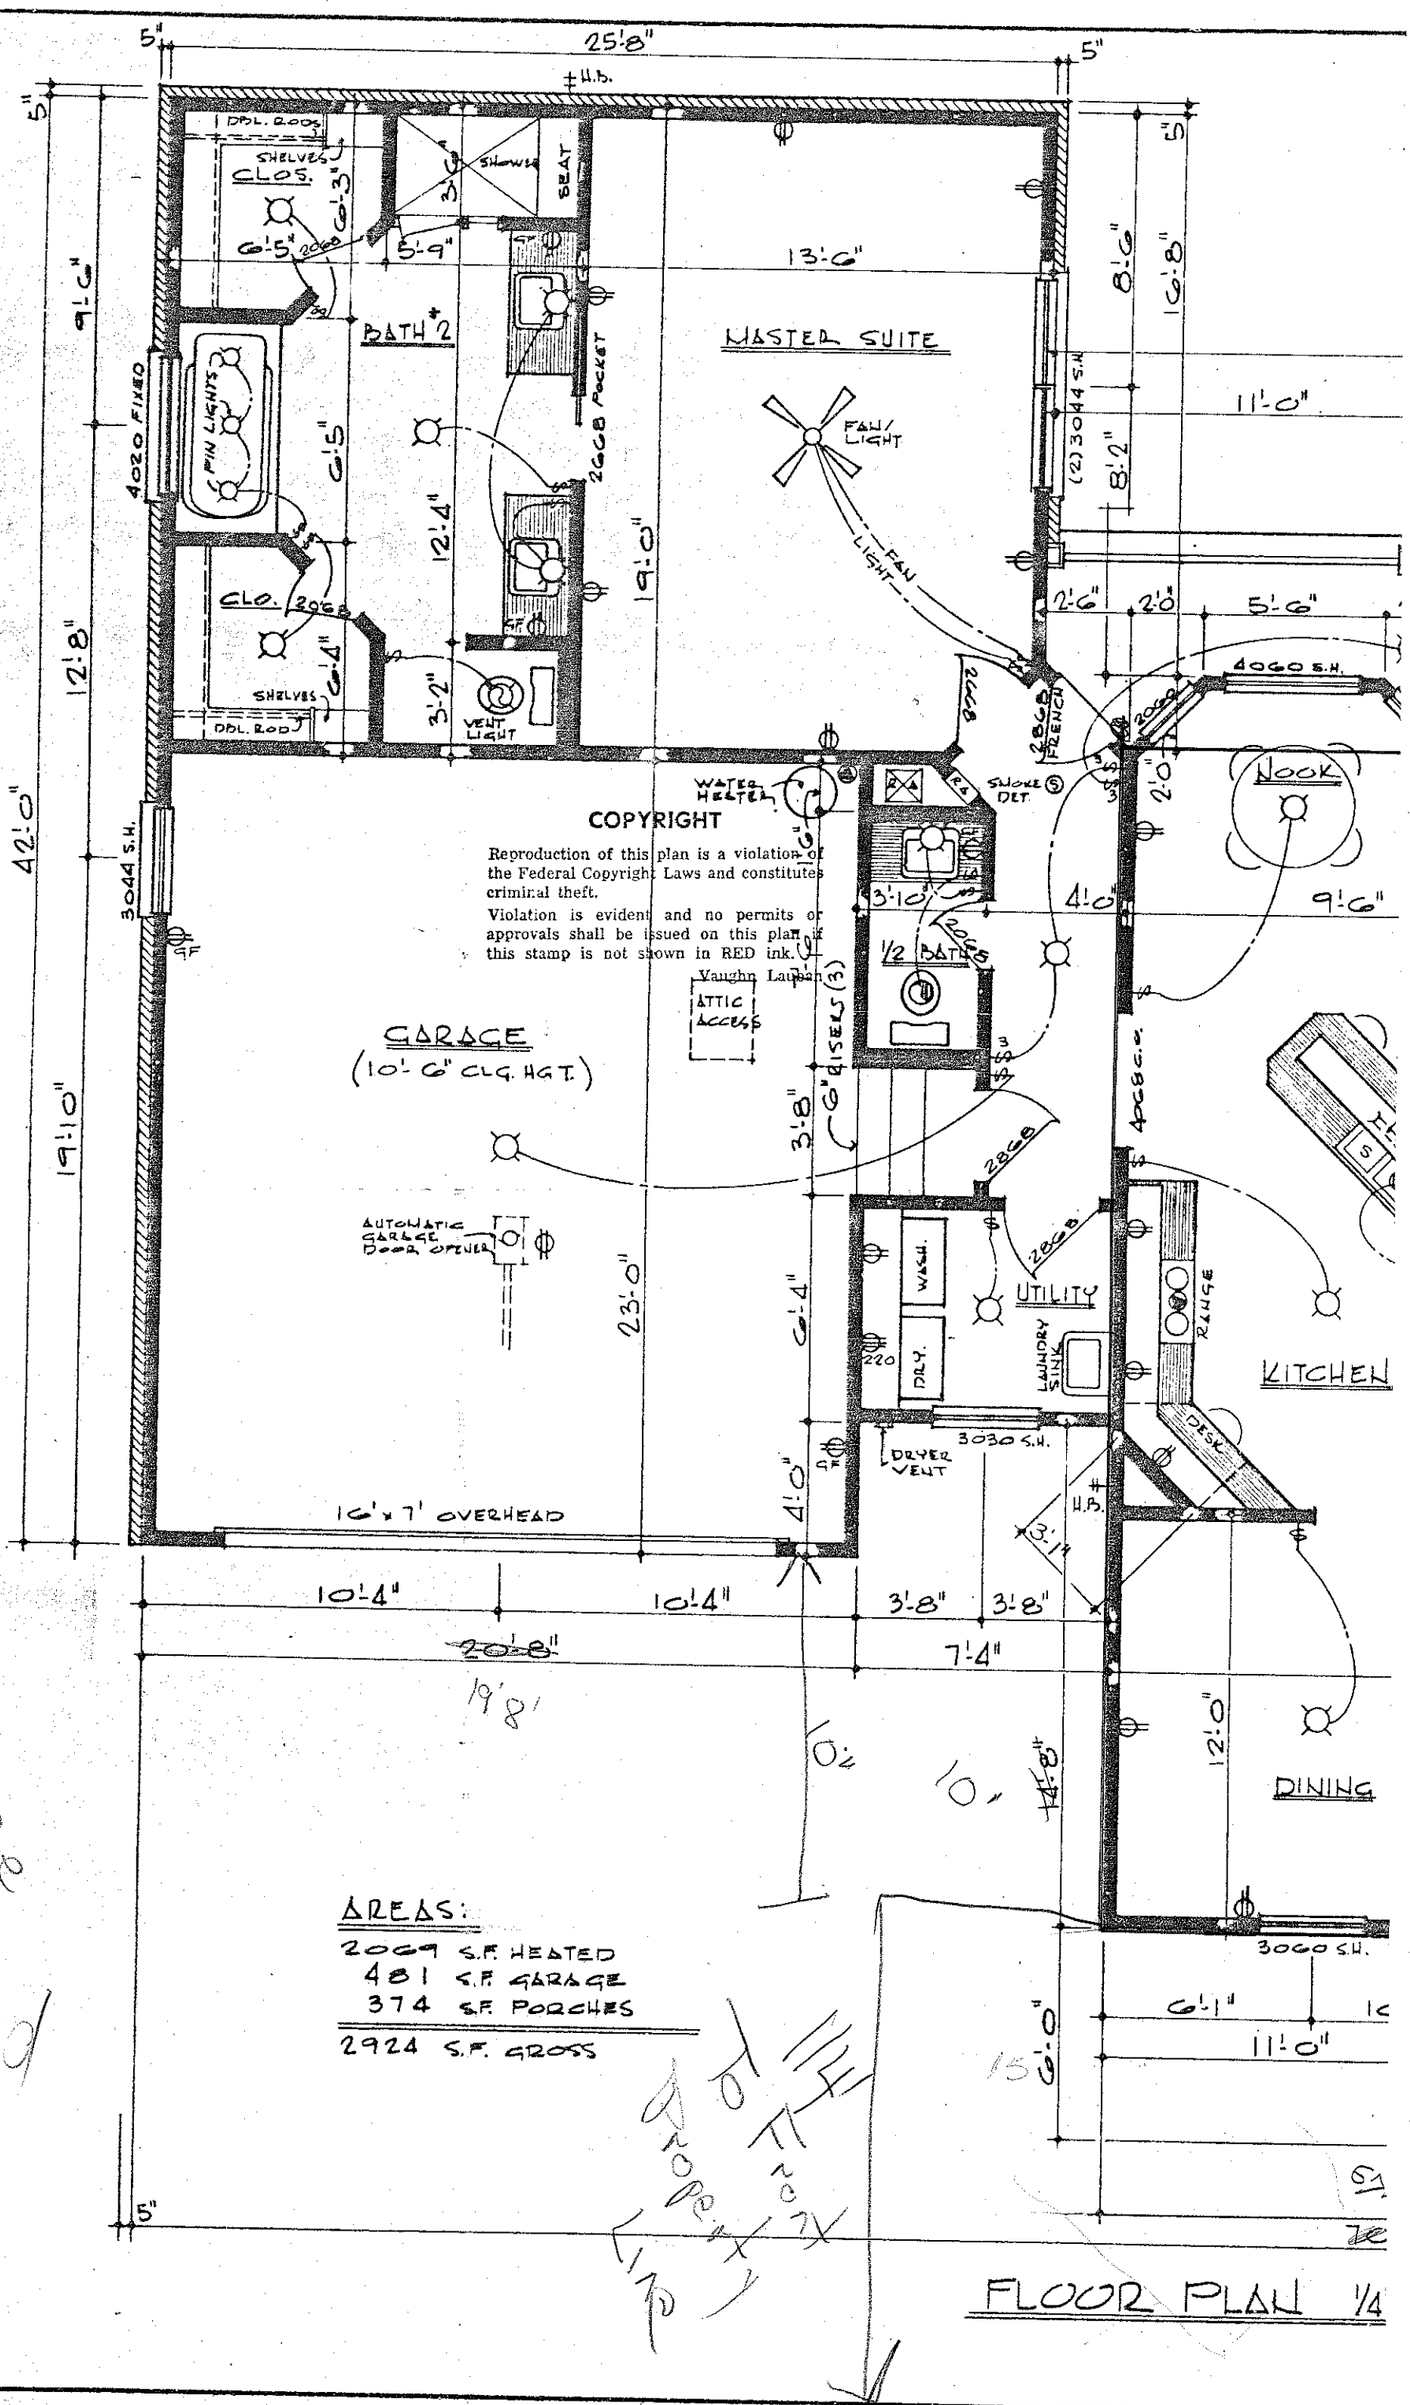


FLOOR PLAN 1/4

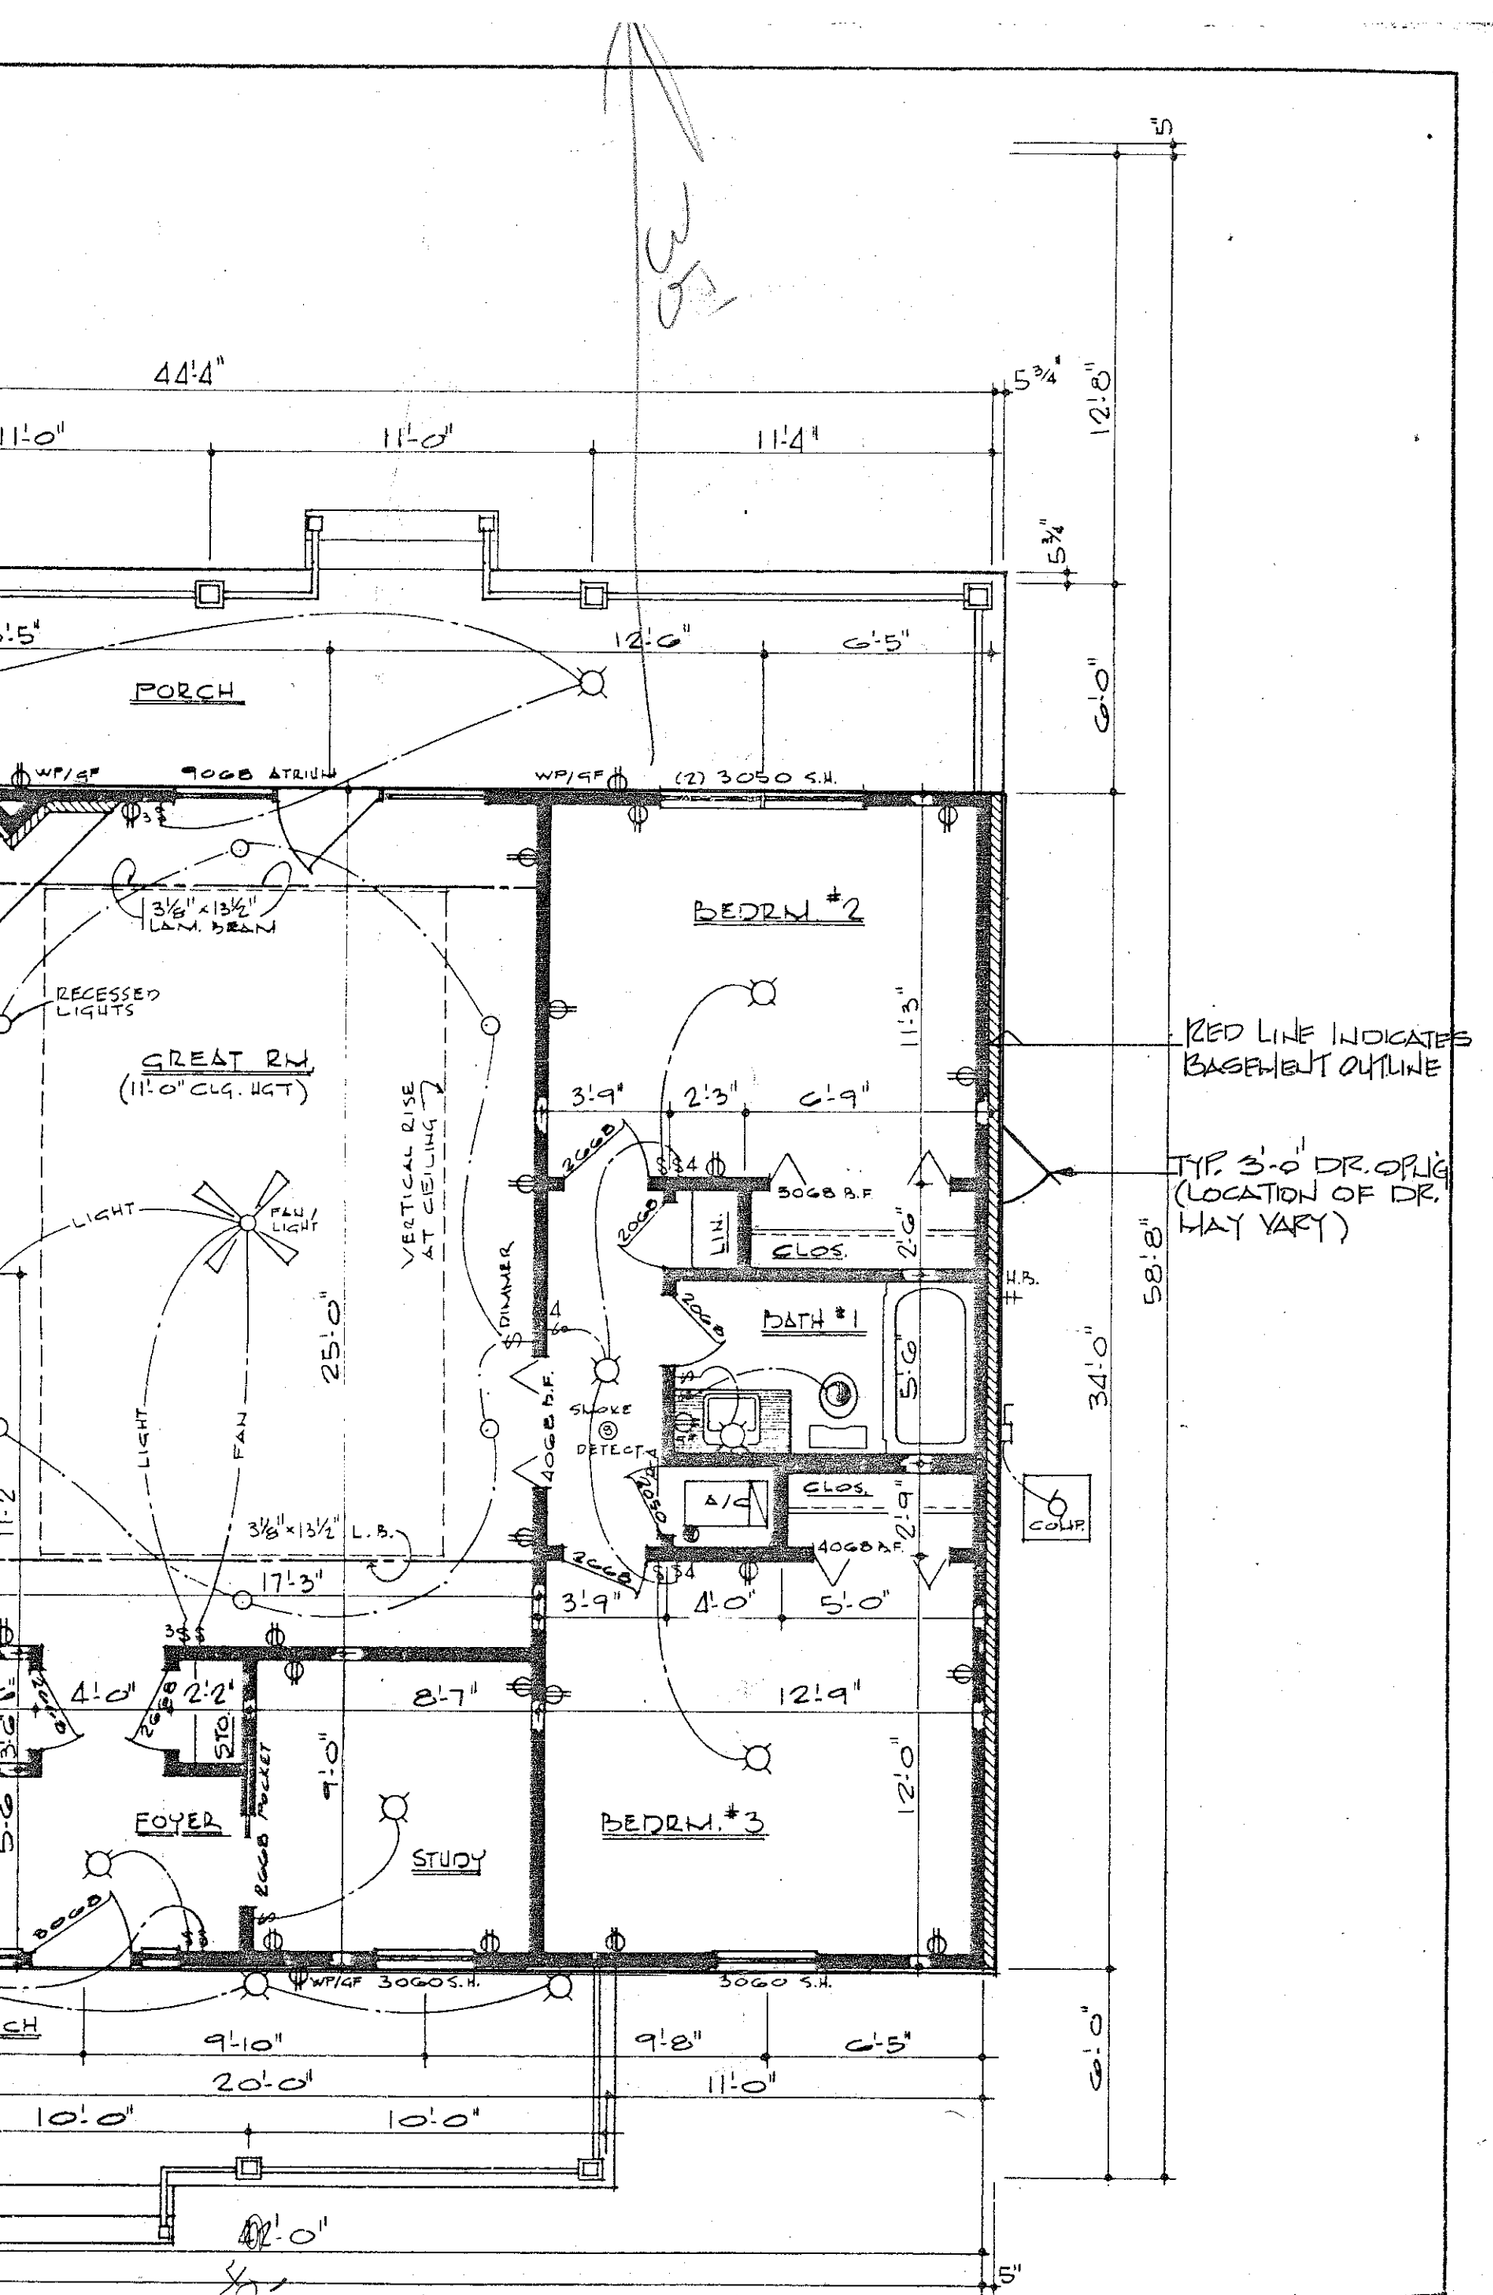

2069

Vaughn A. Lauban Designs

3918 Orchard Road
Pascagoula, MS 39567

"designs for today's living"
Phone — 601-769-7085

3-7