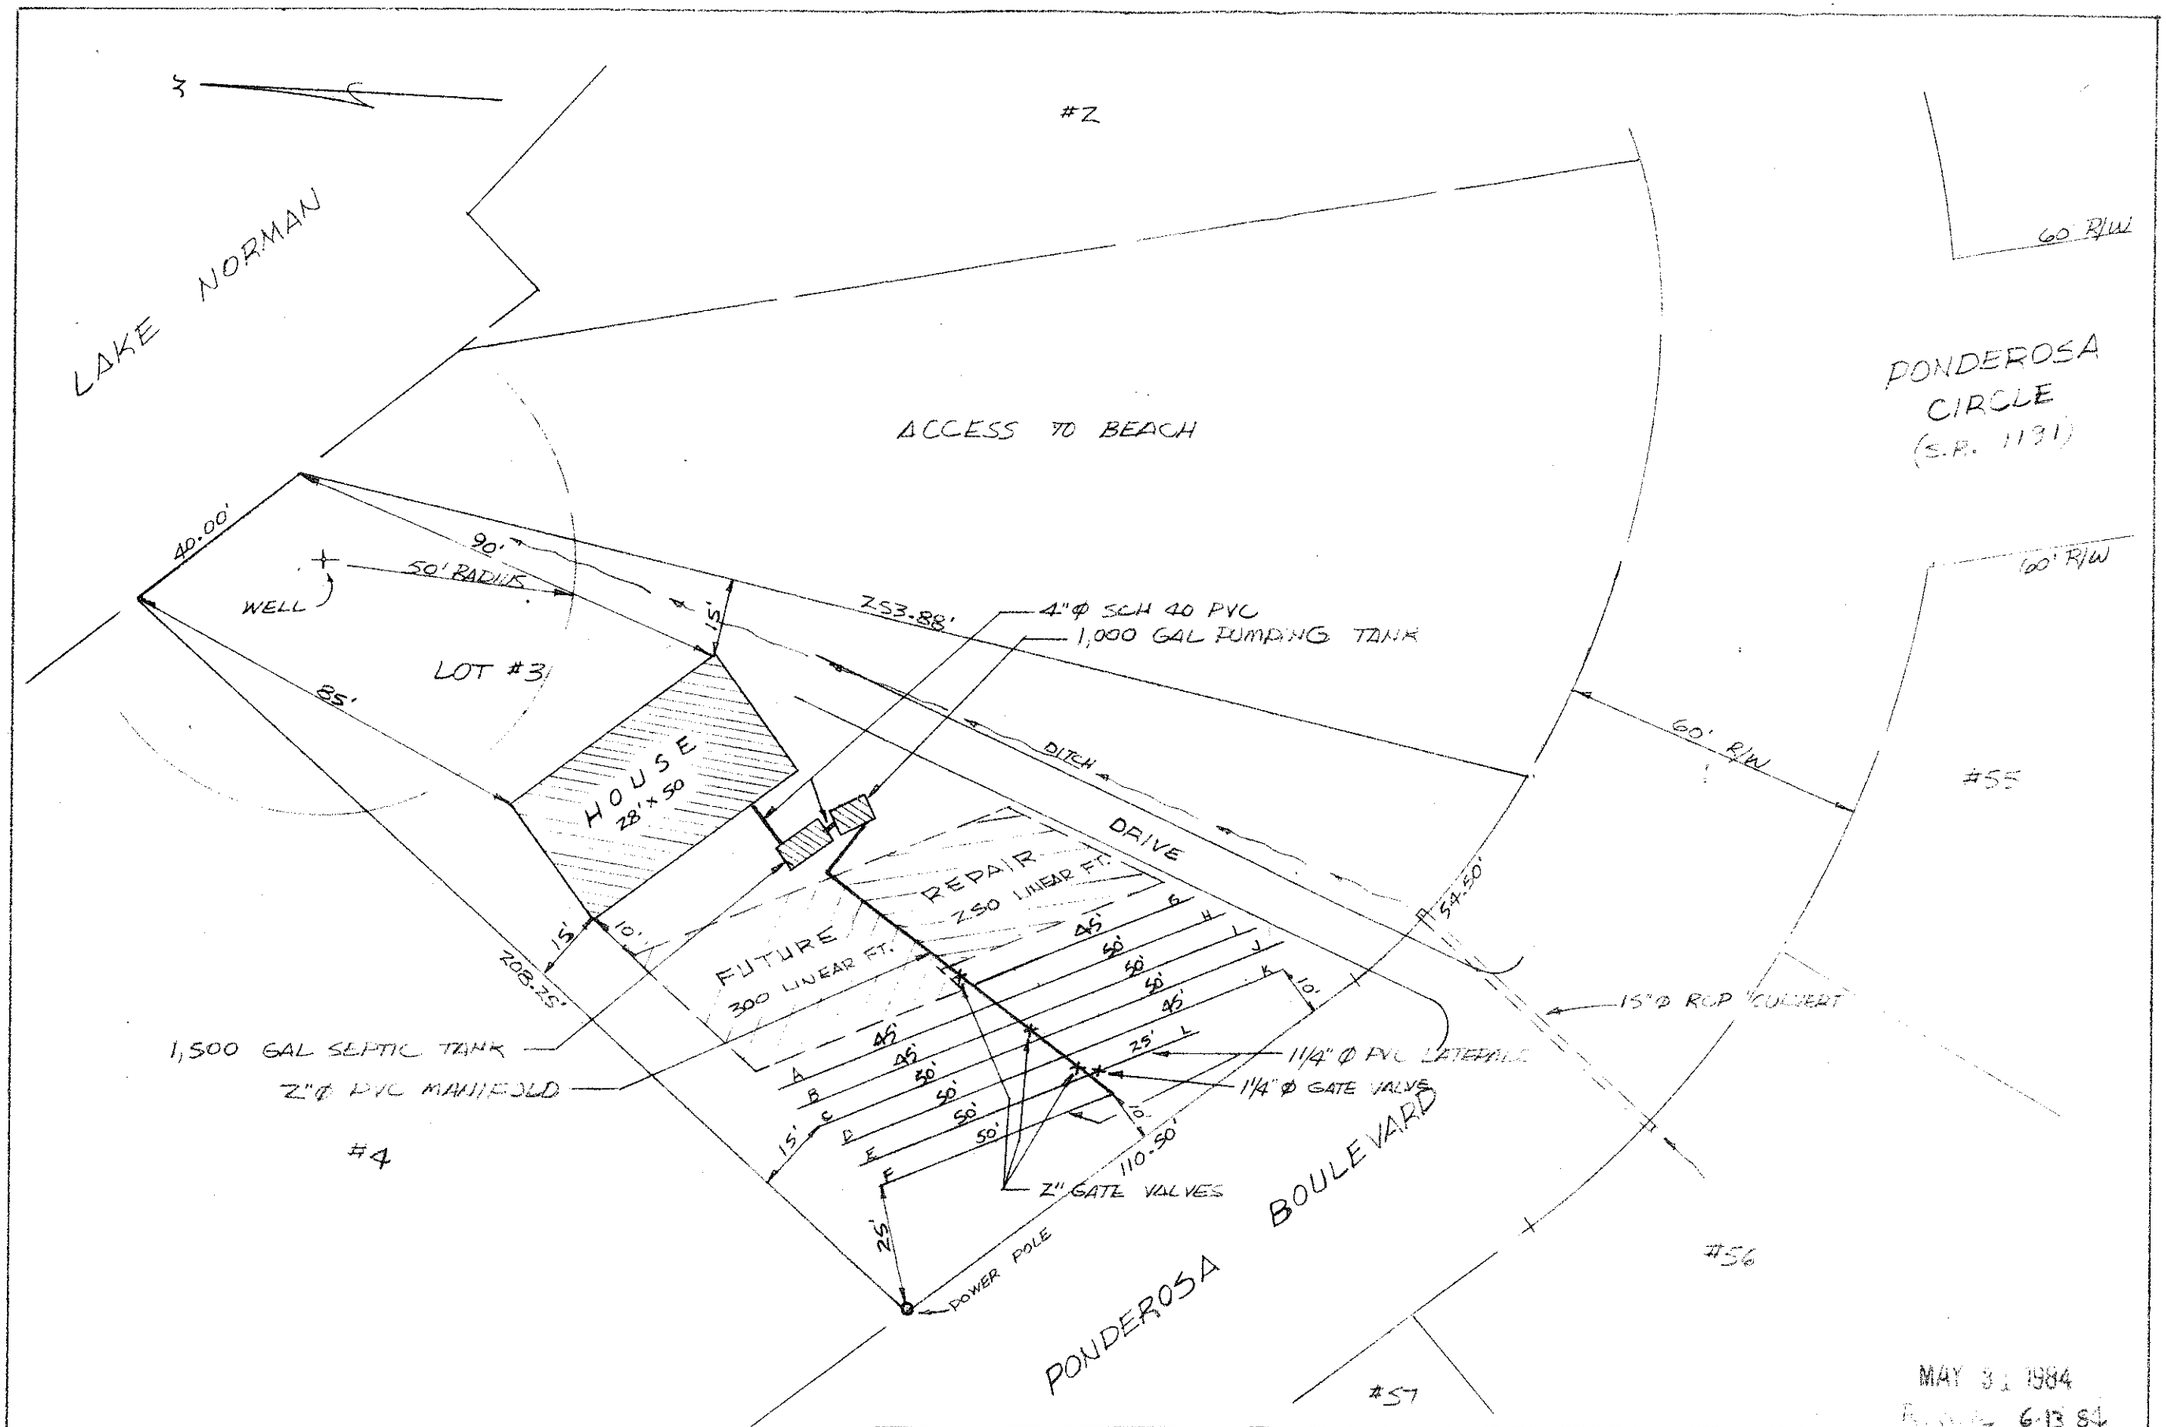


MAY 31 1984


Rec'd 6-13-84

RECOMMENDED WASTEWATER DISPOSAL SYSTEM FOR

LOT #3 LAKE NORMAN ECONANZA

LOCATED ON PONDEROSA BOULEVARD
AT PONDEROSA CIRCLE
IREDELL COUNTY, NORTH CAROLINA

NORTH CAROLINA PROFESSIONAL ENGINEER SEAL 6271

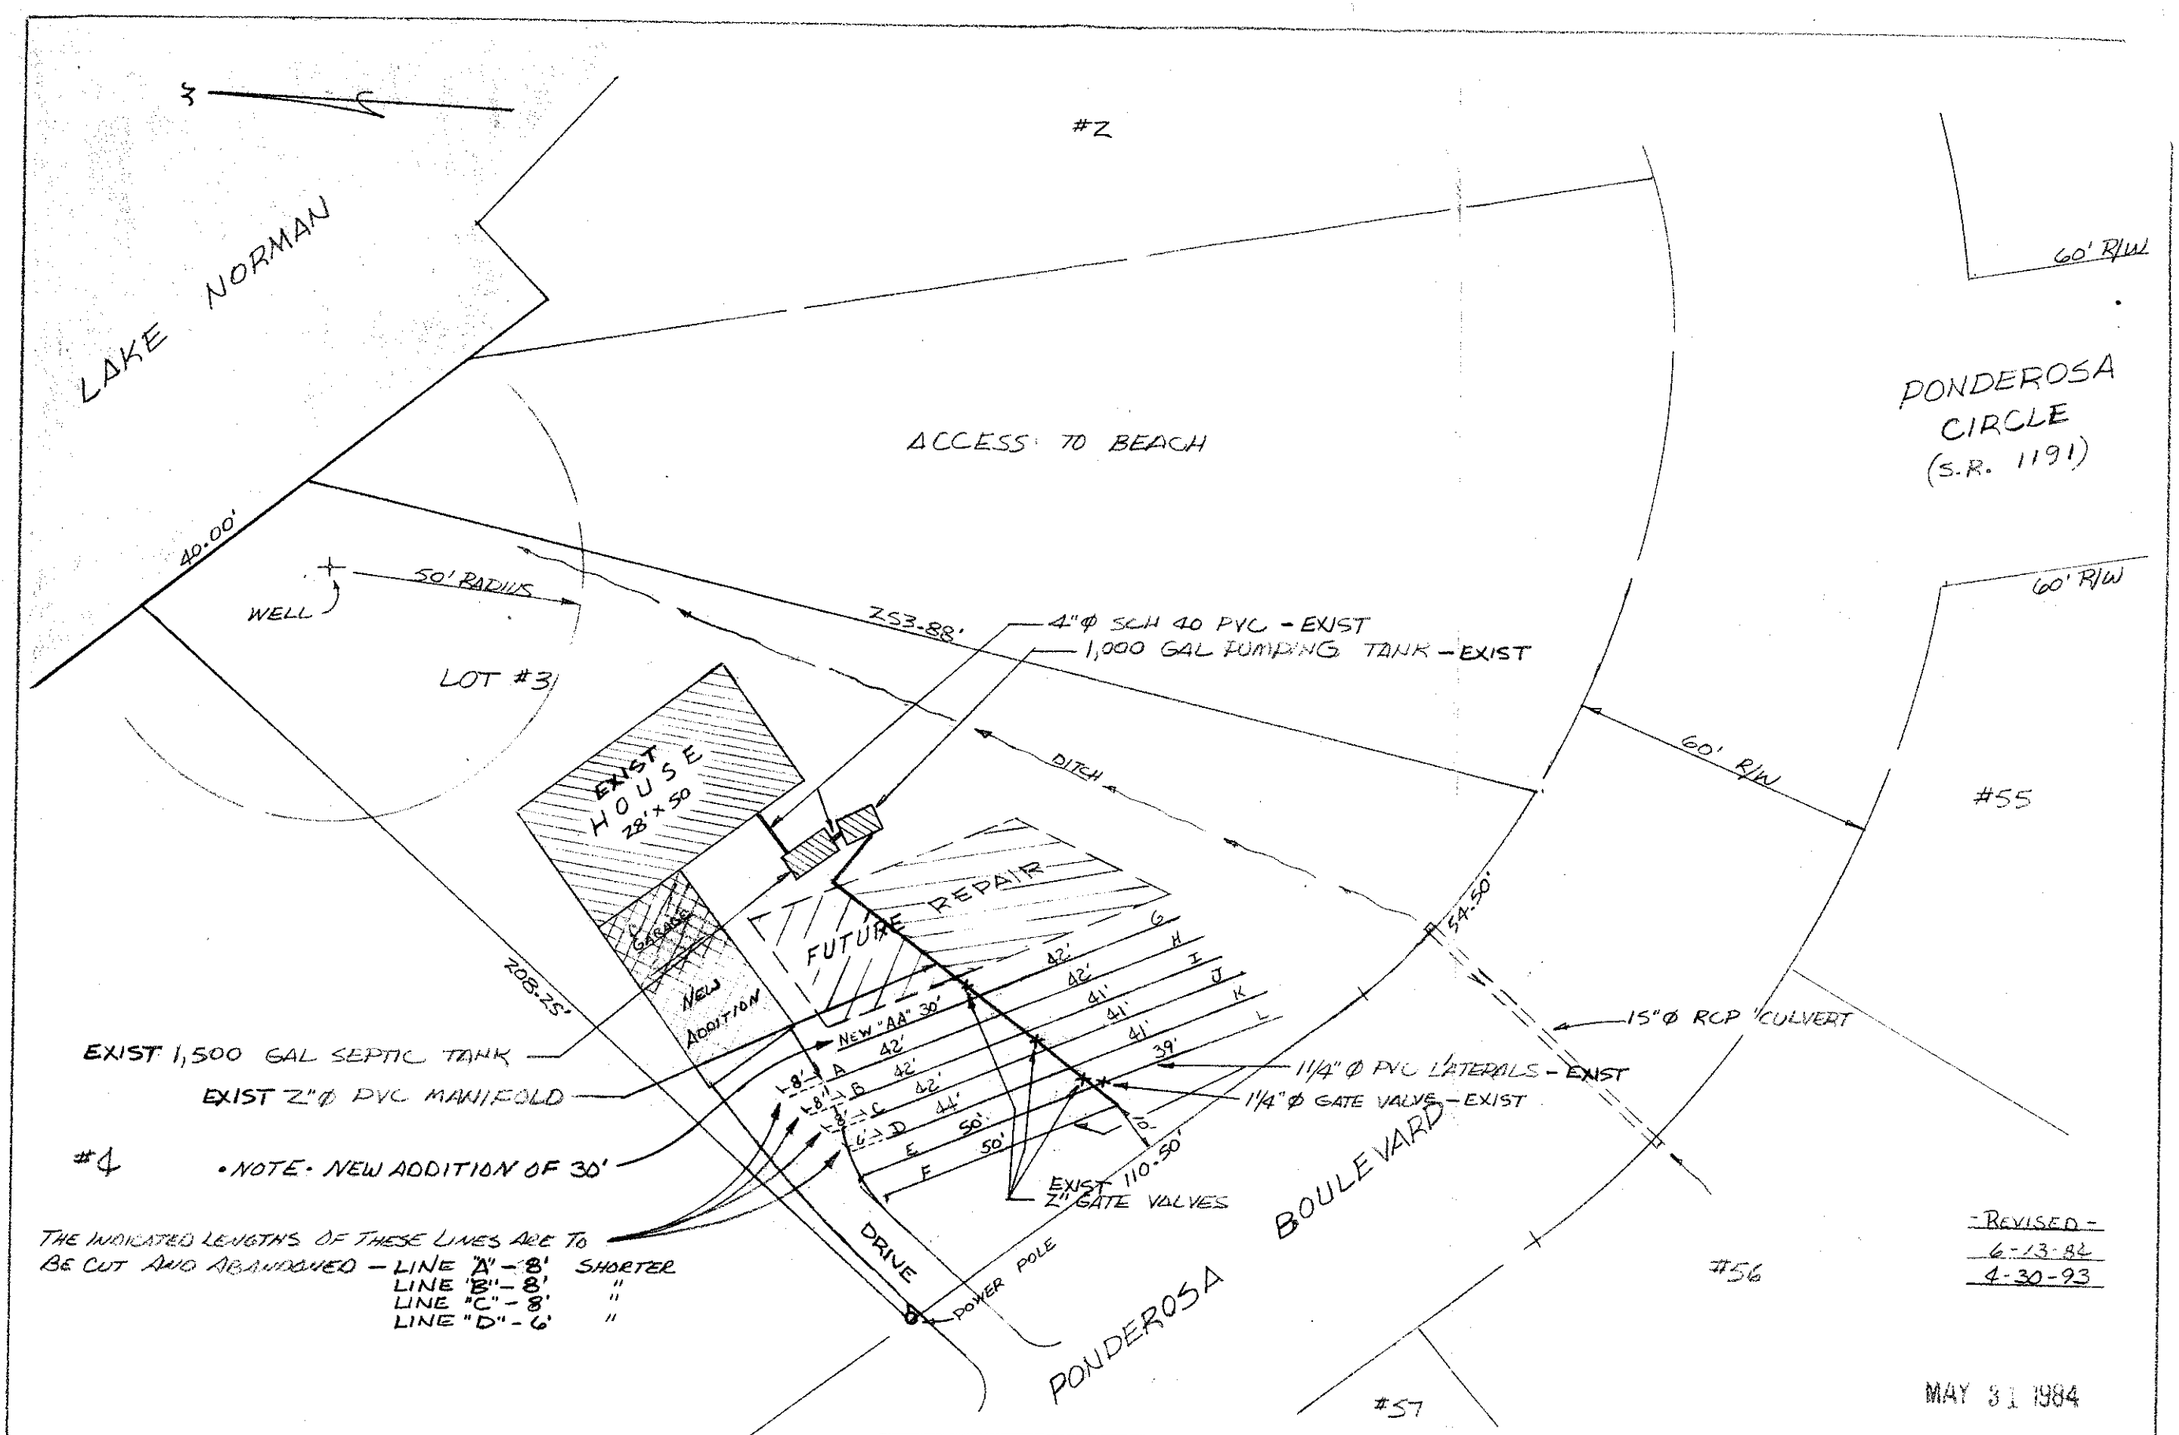

- REVISED -
6-13-82
4-30-93

MAY 31 1984

RECOMMENDED WASTEWATER DISPOSAL SYSTEM FOR LOT #3 LAKE NORMAN BONANZA

LOCATED ON PONDEROSA BOULEVARD
AT PONDEROSA CIRCLE
IREDELL COUNTY, NORTH CAROLINA

NORTH CAROLINA PROFESSIONAL SEAL 6271 ENGINEERS