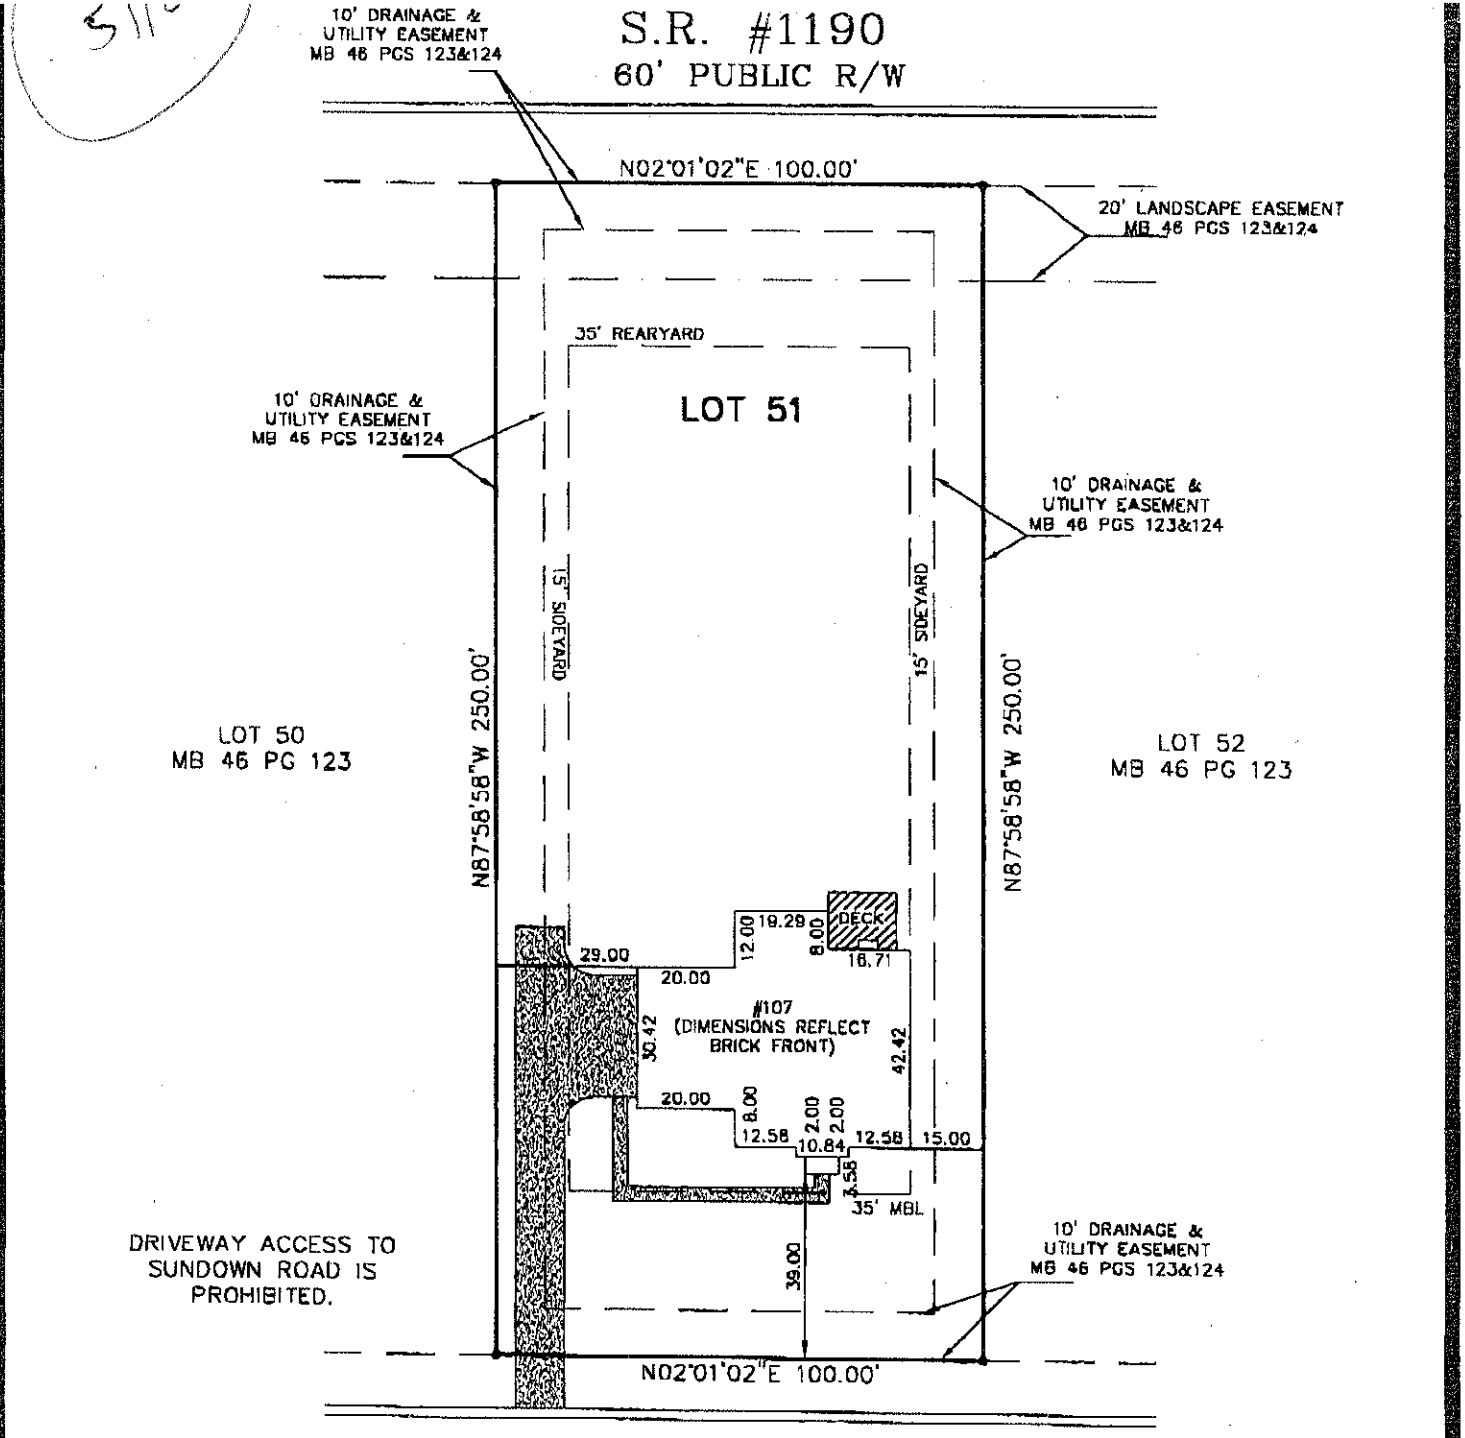



# CORONA CIRCLE
50' PUBLIC R/W

ESTIMATED DRIVEWAY
AREA = 1430.9 SQ.FT.±

STAKEOUT ☐

**NOT FOR RECORDATION, CONVEYANCES OR SALES**

Subdivision ESTATES AT SUNDOWN COVE, PHASE 3, SHEET 1 OF 2 County Iredell
Address #107 Corona Circle Owner Ryan Homes
Lot 51 Block ___ Plan Dorchester Elevation A Drive (Left) Side (Right) ___ (Courtyard) ___ Deck X
Patio ___ Fireplace X Garage (1 Car) ___ (2 Car) ___ (3 Car) X Brick Front Basement ___ Curtain Wall X
Crawl ___ Slab ___ Other Morning Room

REVISED: MOVED HOUSE 3' RIGHT PER REQUEST DWN: GHL CKD: EHD DATE: 05/ 10/ 05

G:\SUNDOWN COVE\SD-0051.DWG - GHL

FROM :DELTA LAND SERVICES FAX NO. :704+568+8060 May. 10 2005 02:05PM P1