

PLOT PLAN

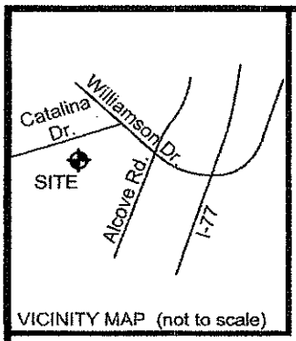



CURVE	RADIUS	ARC LENGTH	CHORD LENGTH	CHORD BEARING
C1	50.00'	59.74'	56.25'	N 40°55'16" E

LEGEND
R/W - RIGHT OF WAY

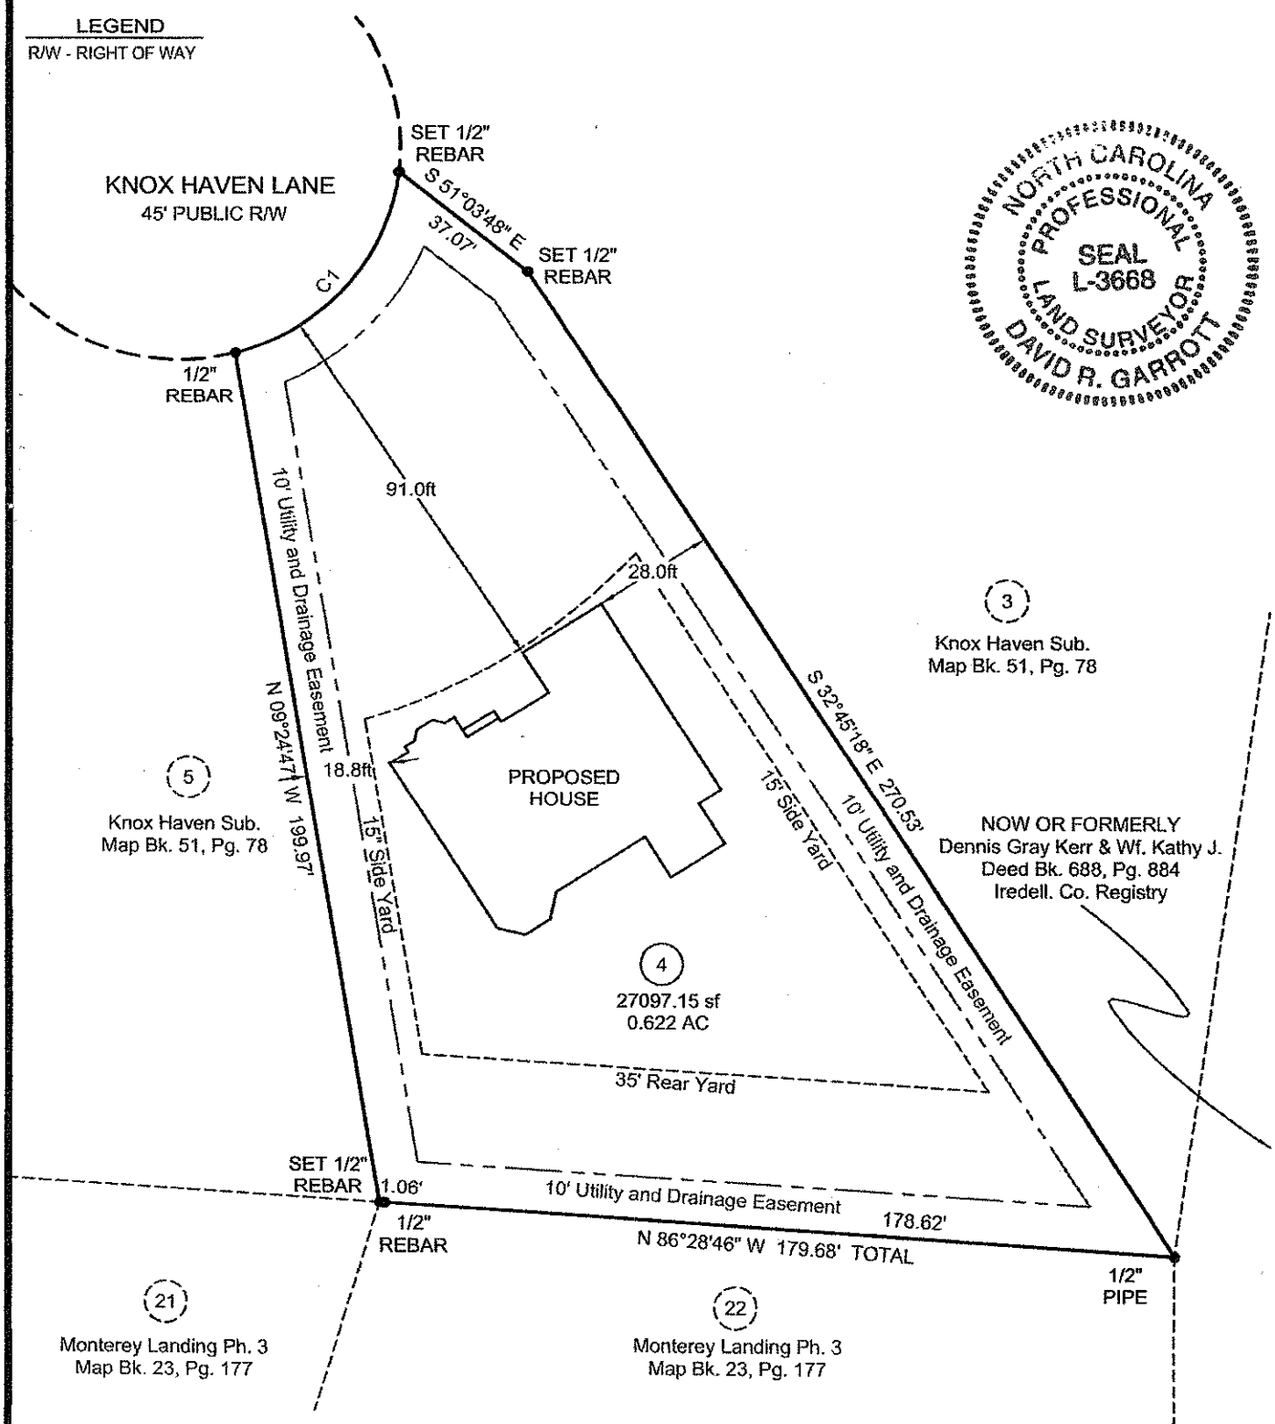

NORTH CAROLINA PROFESSIONAL SEAL L-3668 LAND SURVEYOR DAVID R. GARROTT

40 20 0 40
BAR GRAPH

NOTES:
* Deed Reference - Deed Bk. 1838, Pg. 1011 Owner: Eagle I Enterprises LLC
Dated: April 3, 2007 Recorded in Iredell Co. Registry
* Map Reference - Knox Haven Sub. Dated: Jan. 19, 2007
Performed by: William M. Allen, PLS

I, David R. Garrott, certify that this plat was drawn under my supervision from an actual survey made under my supervision (deed description recorded in Book 1838 page 1011, etc.); that the boundaries not surveyed are clearly indicated as drawn from information found in Book n/a, page n/a; that the ratio of precision as calculated exceeds 1:10,000; that this plat was not prepared in accordance with G.S. 47-30 as amended. Witness my original signature, registration number and seal this 25th day of April, A.D., 2007.

David R. Garrott, PLS #3668

DRAWN BY: S. Kimrey	NLS NO.: 07045
DATE: APRIL 25, 2007	SCALE: 1" = 40'

NORSTAR LAND SURVEYING N W E S 2002

NORSTAR LAND SURVEYING, INC.
192-A N. CHURCH STREET
CONCORD, NC 28025
PH 704 721 6651
FAX 704 721 6653

PREPARED FOR:
Eagle I Enterprises LLC
Lot 4 Knox Haven
DAVISON TOWNSHIP IREDELL CO., NC