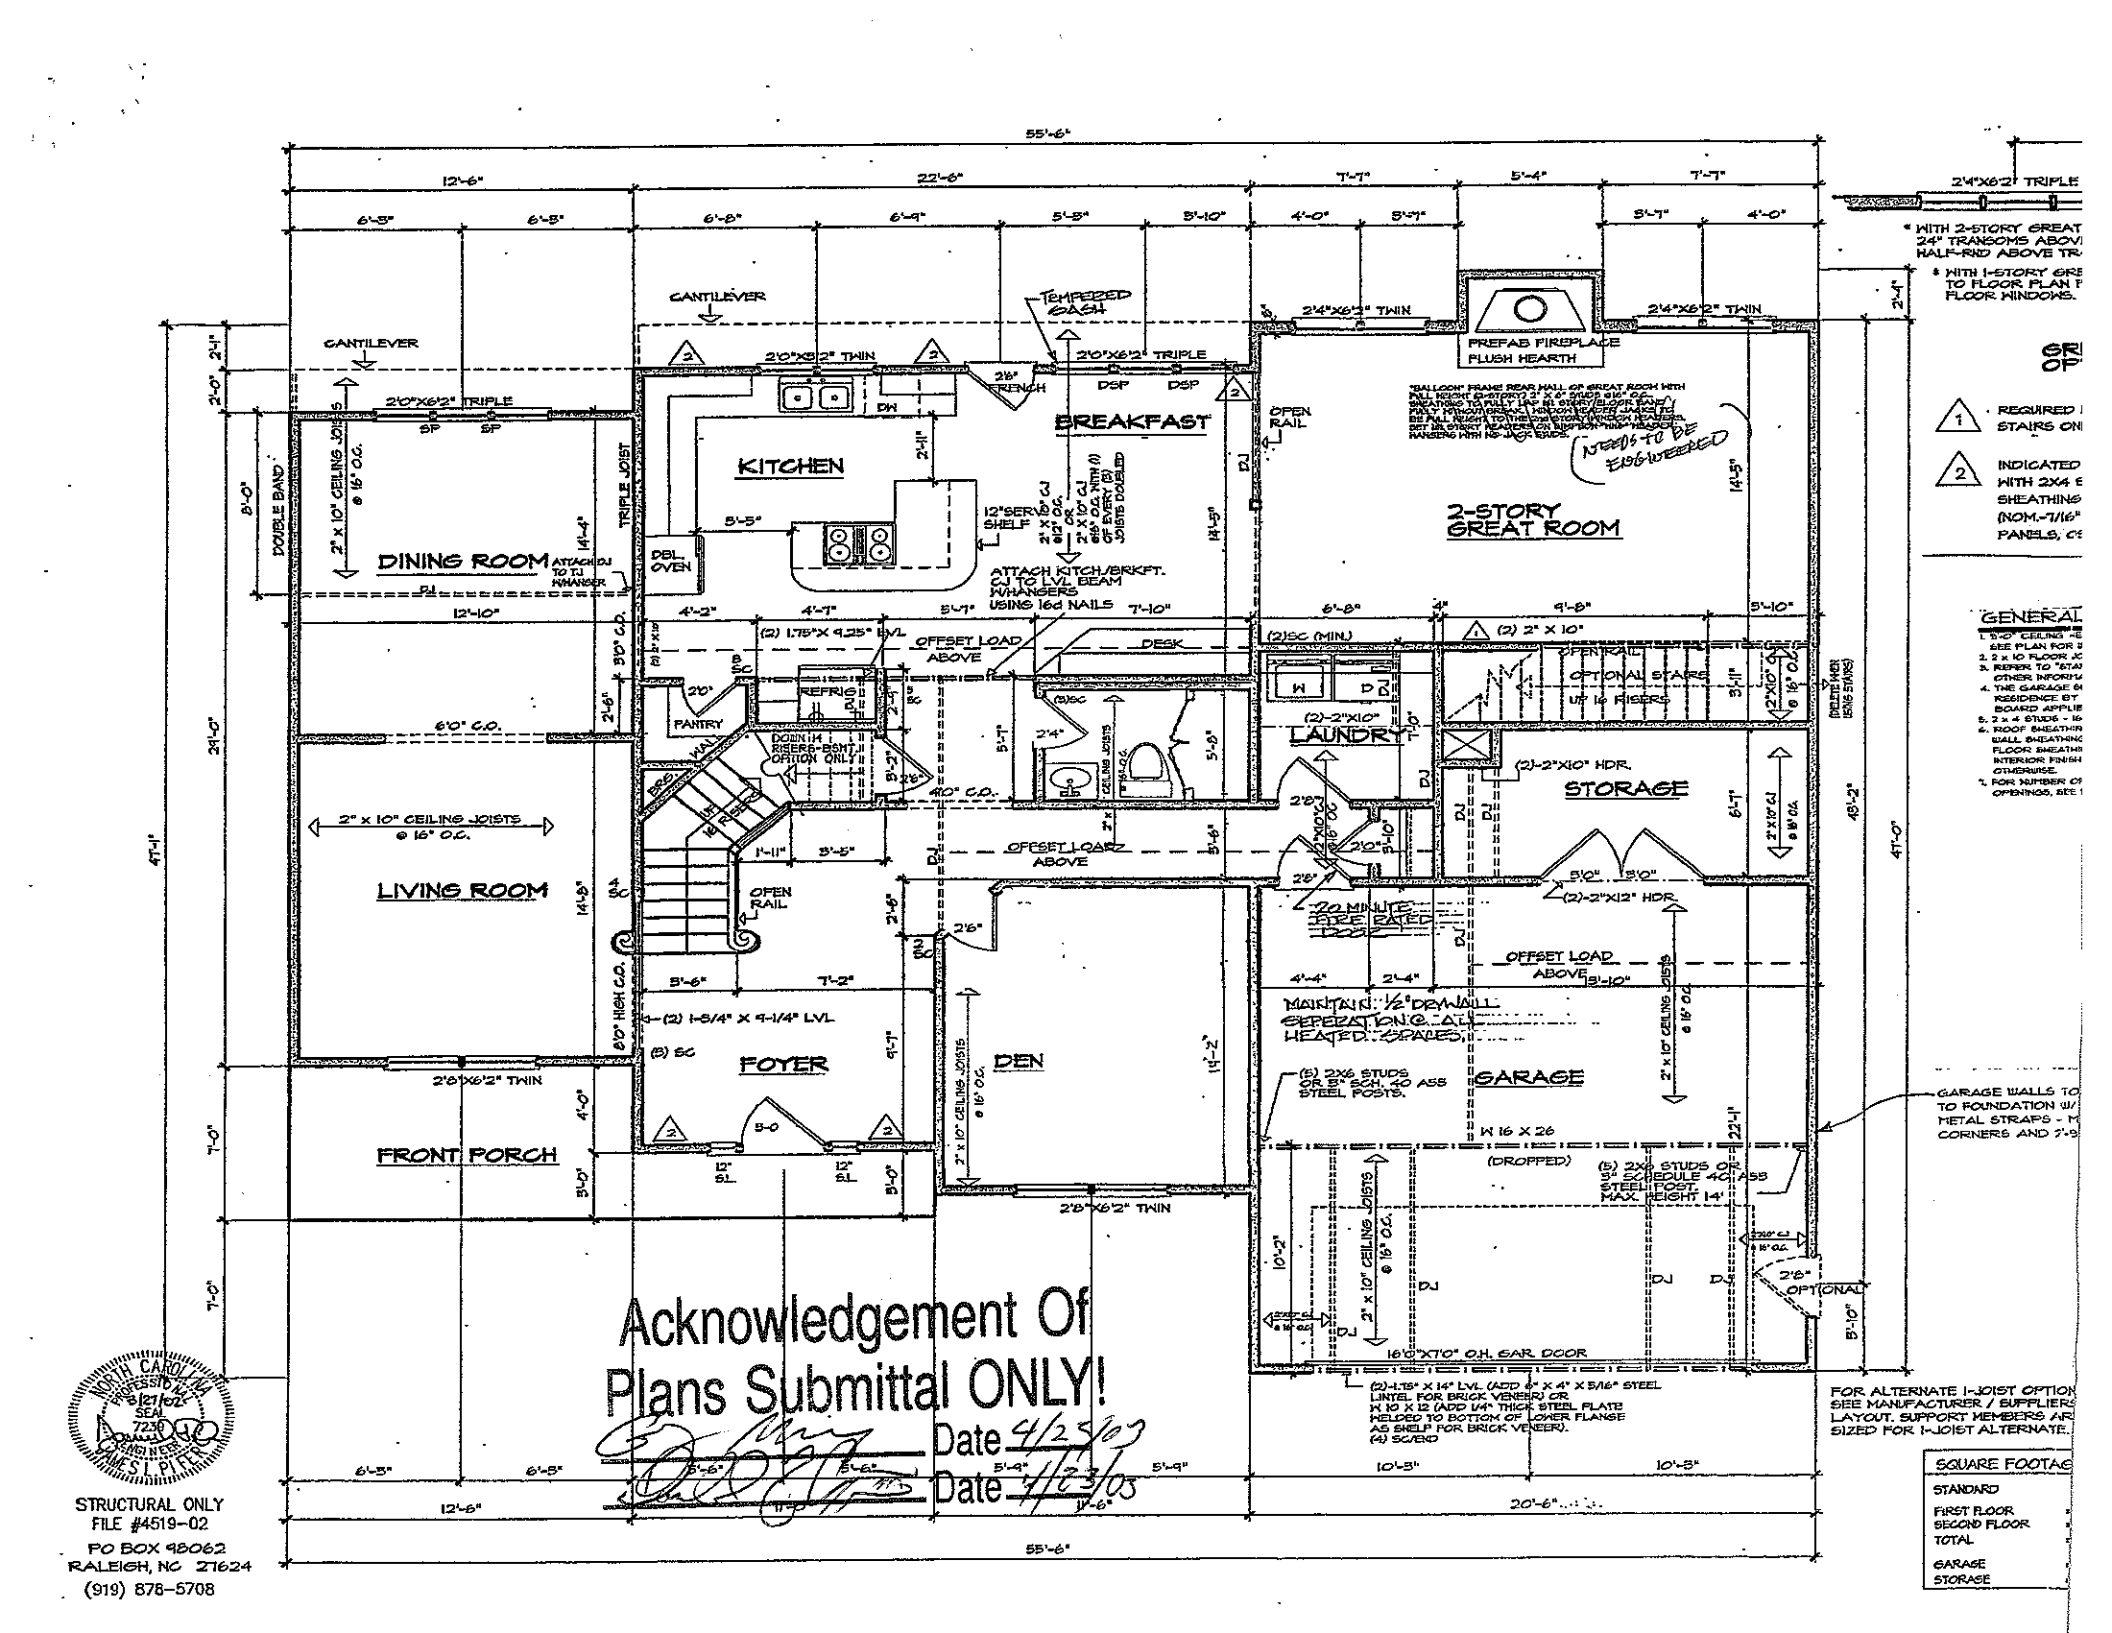



Acknowledgement Of Plans Submittal ONLY!

Date 4/25/07

Date 4/23/05

NORTH CAROLINA PROFESSIONAL ENGINEER SEAL 7210 JAMES I. PIERCE

STRUCTURAL ONLY
FILE #4519-02
PO BOX 98062
RALEIGH, NC 27624
(919) 878-5708

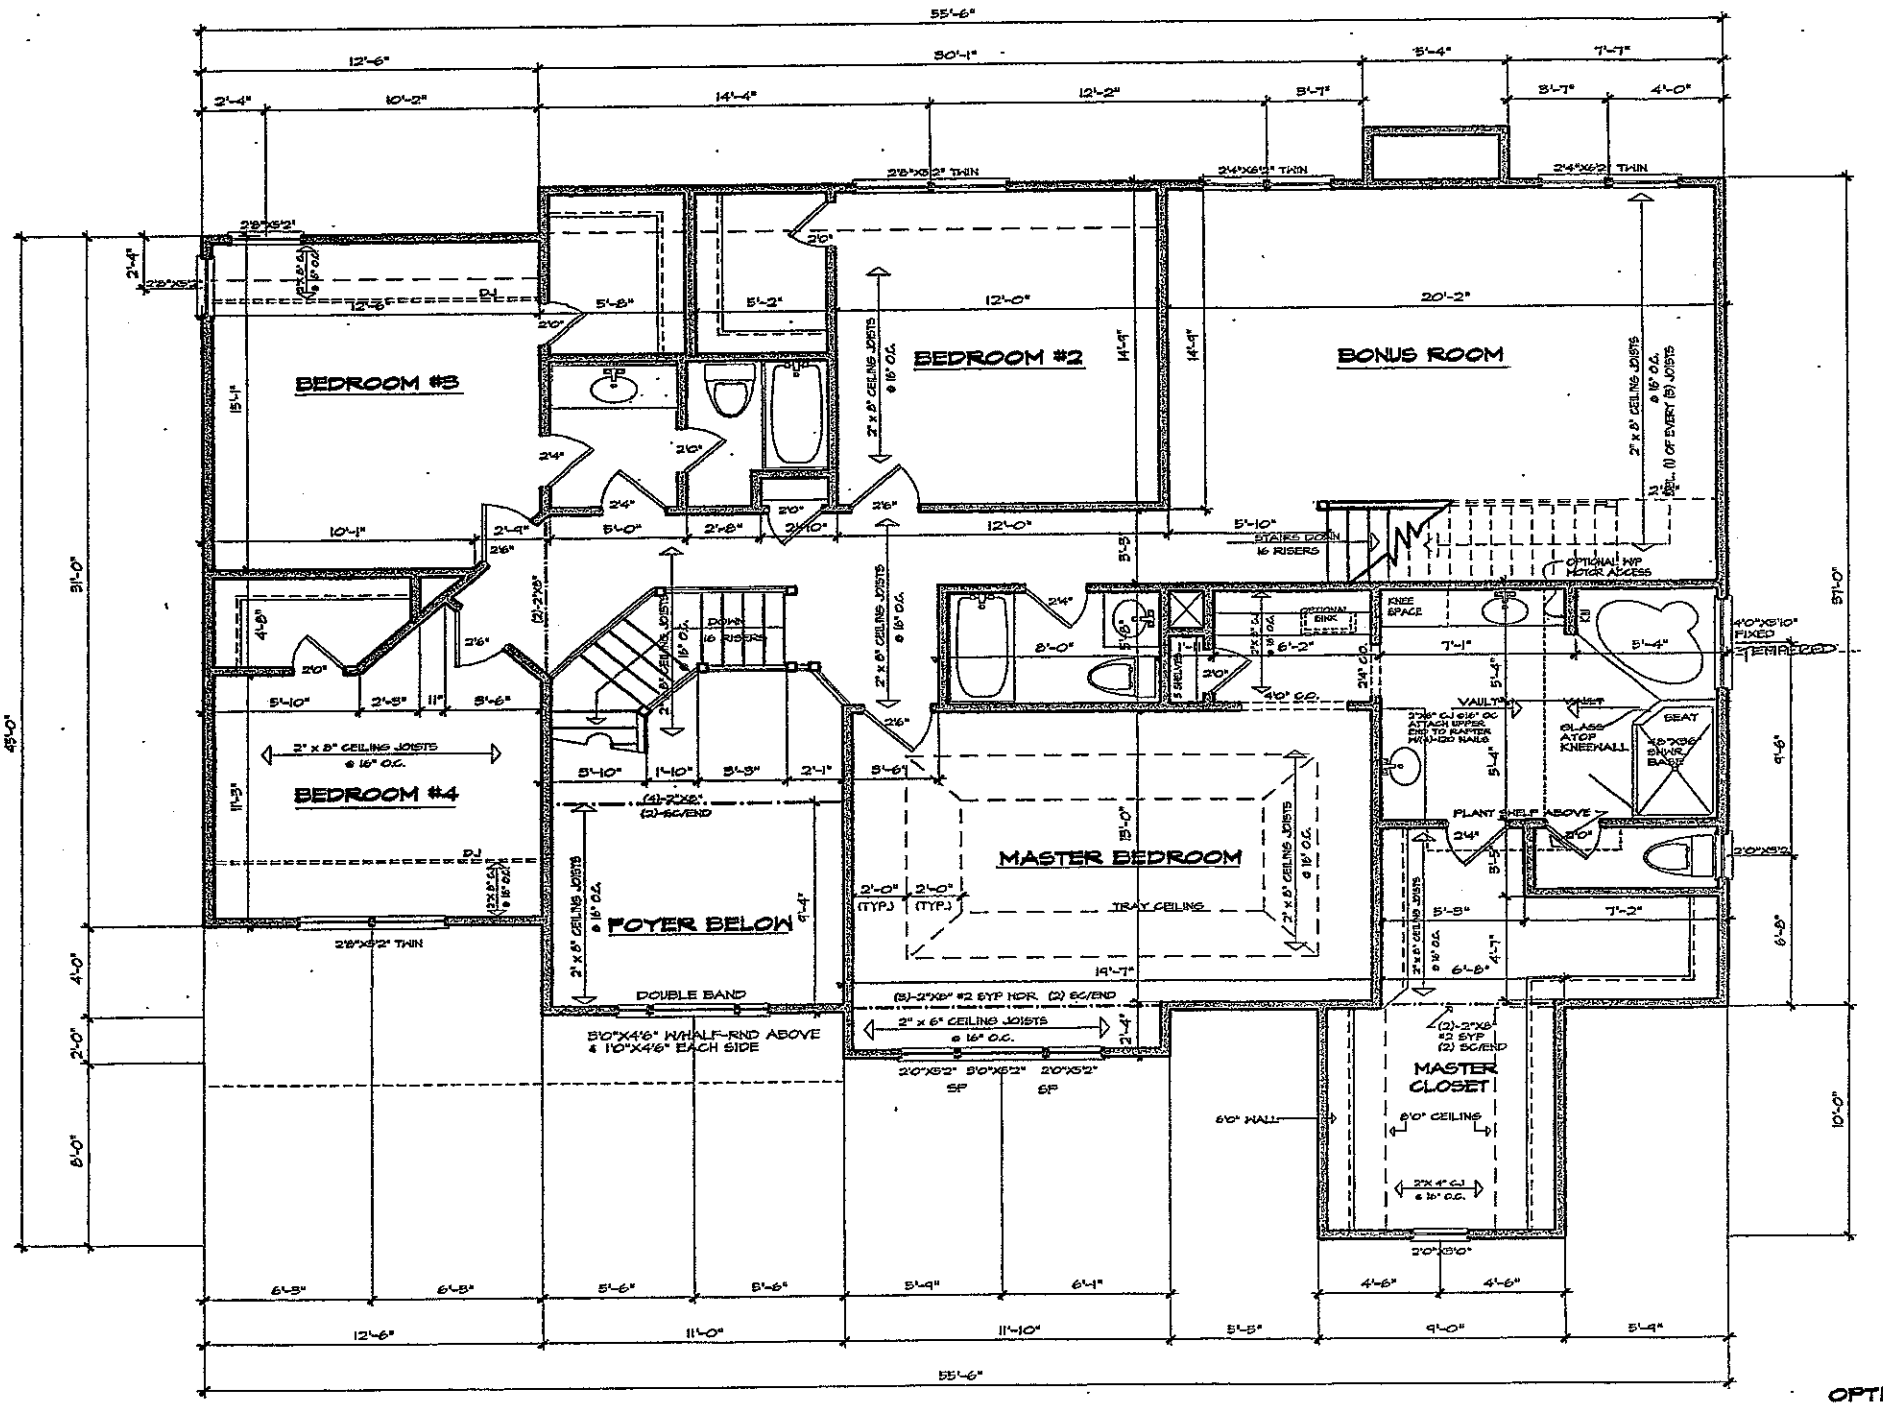

OPTIONAL W/BONUS R

SCALE 1/4" = 1'-0