
EXHIBIT MAP


TEMPLETON BAY, MAP 2
PLAT BOOK 41, PAGE 42
LOT 45

LEGEND

- RIGHT OF WAY
- PROPOSED HOUSE FOUNDATION
- PROPOSED DRIVE/PORCH
- CONCRETE CURB & GUTTER

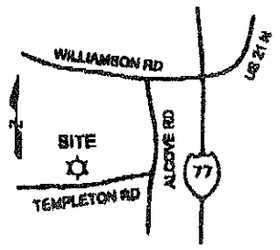

VICINITY MAP
(NO SCALE)

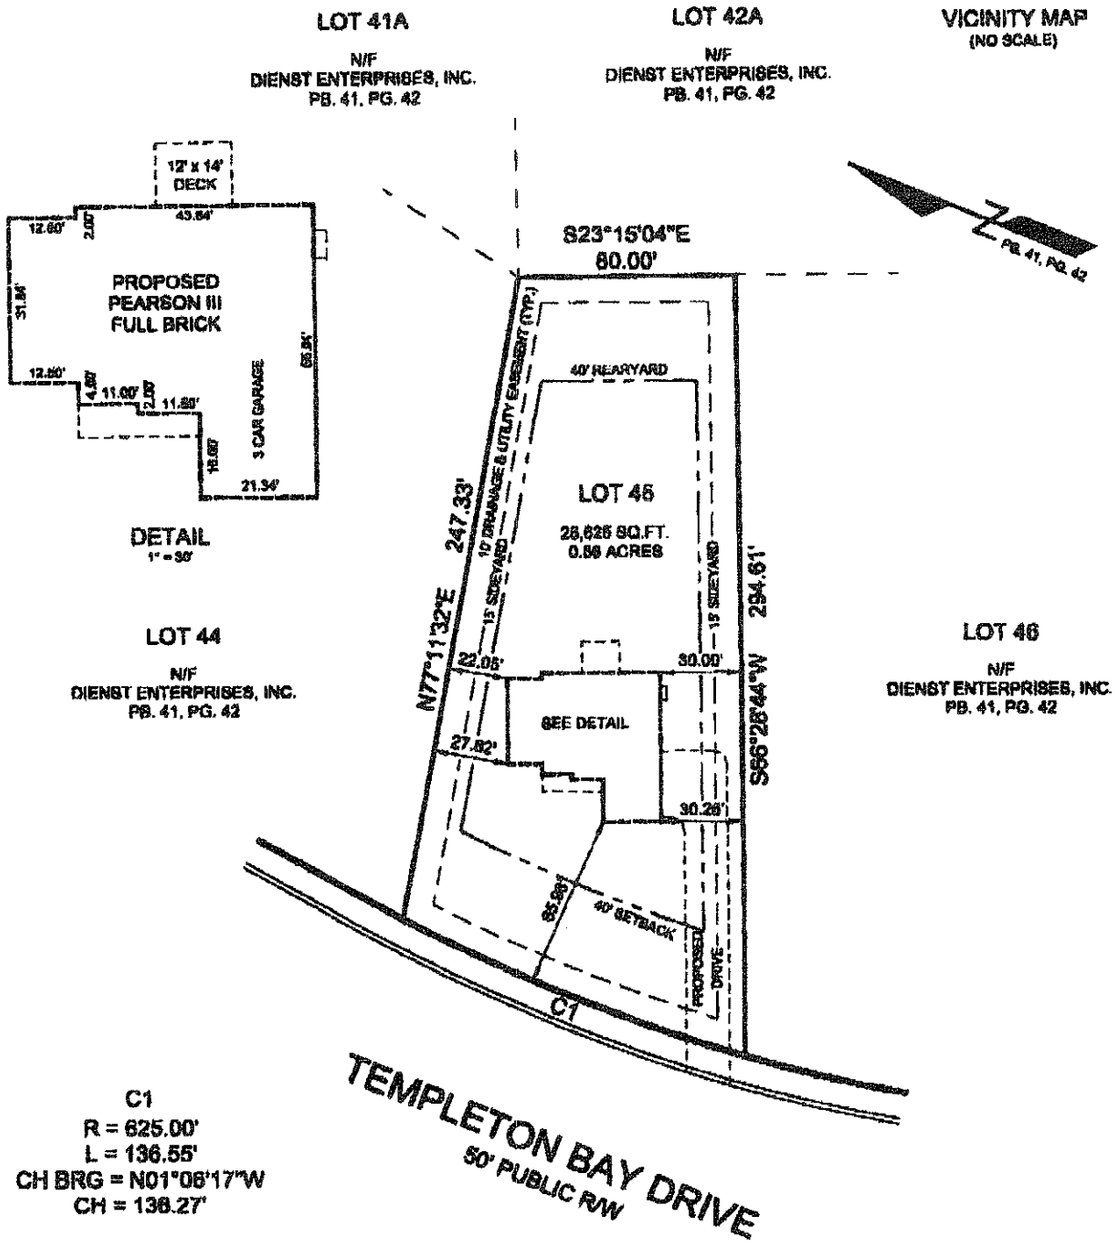

C1
R = 625.00'
L = 136.55'
CH BRG = N01°08'17"W
CH = 136.27'

DK 7/16/03

SUMMIT LAND SURVEYING COMPANY
18716 W. CATAWBA AVENUE
CORNELIUS, NC 28031
(704) 895-0955

PREPARED FOR

ST. LAWRENCE HOMES

196 TEMPLETON BAY DRIVE
DAVIDSON TOWNSHIP IREDELL COUNTY
NORTH CAROLINA

JULY 15, 2003

GRAPHIC SCALE
0' 30' 60'
1" = 60'

JOB NO. 03-0621RRR
DWG NO. 41-42-45

DC 7/16/03