
EXHIBIT MAP


TEMPLETON BAY, MAP 2
PLAT BOOK 41, PAGE 42
LOT 44

LEGEND


- RIGHT OF WAY
- PROPOSED HOUSE FOUNDATION
- PROPOSED DRIVE/PORCH
- CONCRETE CURB & GUTTER

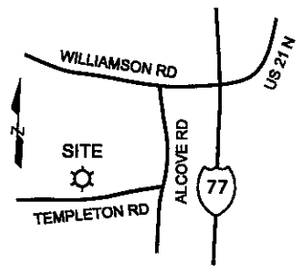

VICINITY MAP
(NO SCALE)

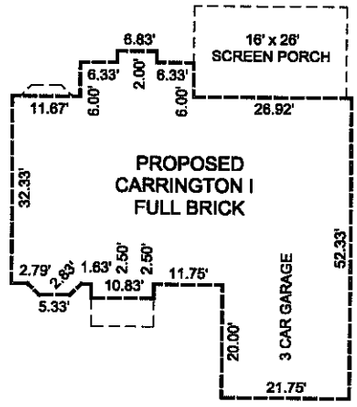

DETAIL
1" = 30'

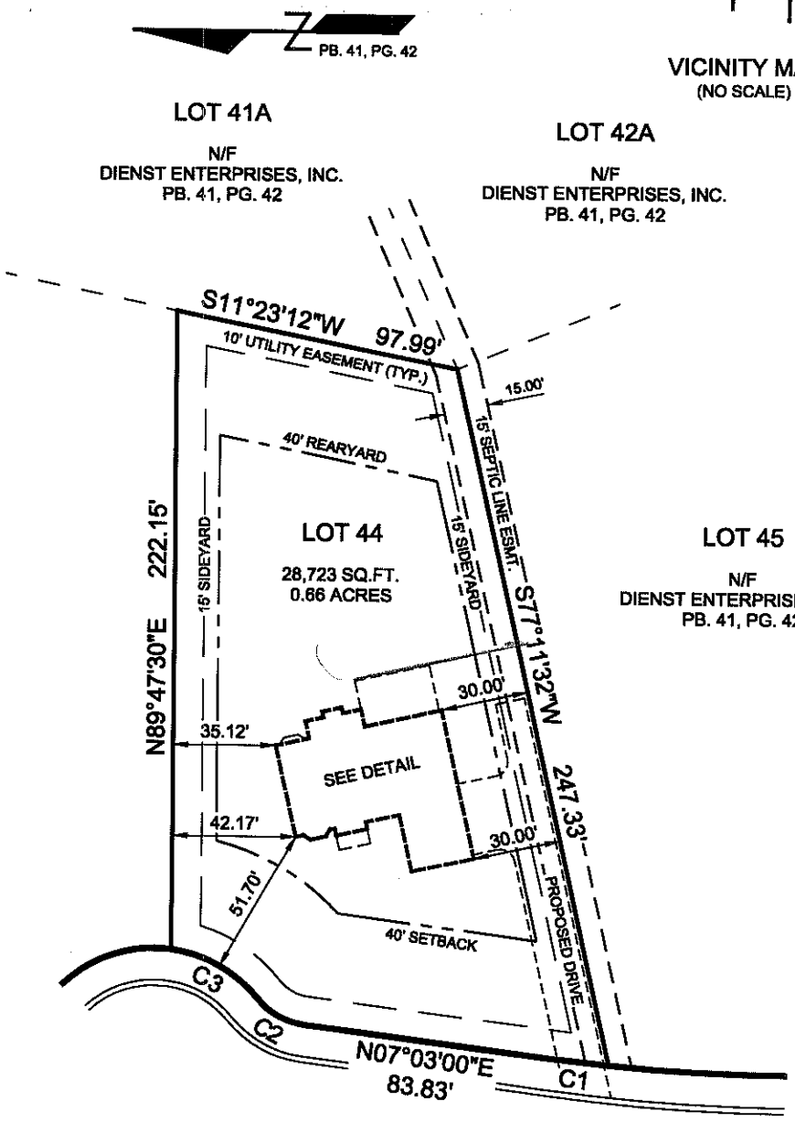

TEMPLETON BAY DRIVE
50' PUBLIC R/W

CURVE TABLE				
CURVE	LENGTH	RADIUS	CH BRG	CH
C1	20.71'	625.00'	N06°06'12"E	20.71'
C2	19.38'	25.00'	N29°15'37"E	18.90'
C3	35.02'	45.00'	N29°10'23"E	34.14'

10/08/03 MOVED HOUSE FORWARD
9/16/03 HOUSE REVISIONS

SUMMIT
LAND
SURVEYING COMPANY
18716 W. CATAWBA AVENUE
CORNELIUS, NC 28031
(704) 895-0955

PREPARED FOR

ST. LAWRENCE HOMES

204 TEMPLETON BAY DRIVE
DAVIDSON TOWNSHIP IREDELL COUNTY
NORTH CAROLINA
OCTOBER 8, 2003

GRAPHIC SCALE
0' 30' 60'
1" = 60'

JOB NO. 03-0775RR
DWG NO. 41-42-44