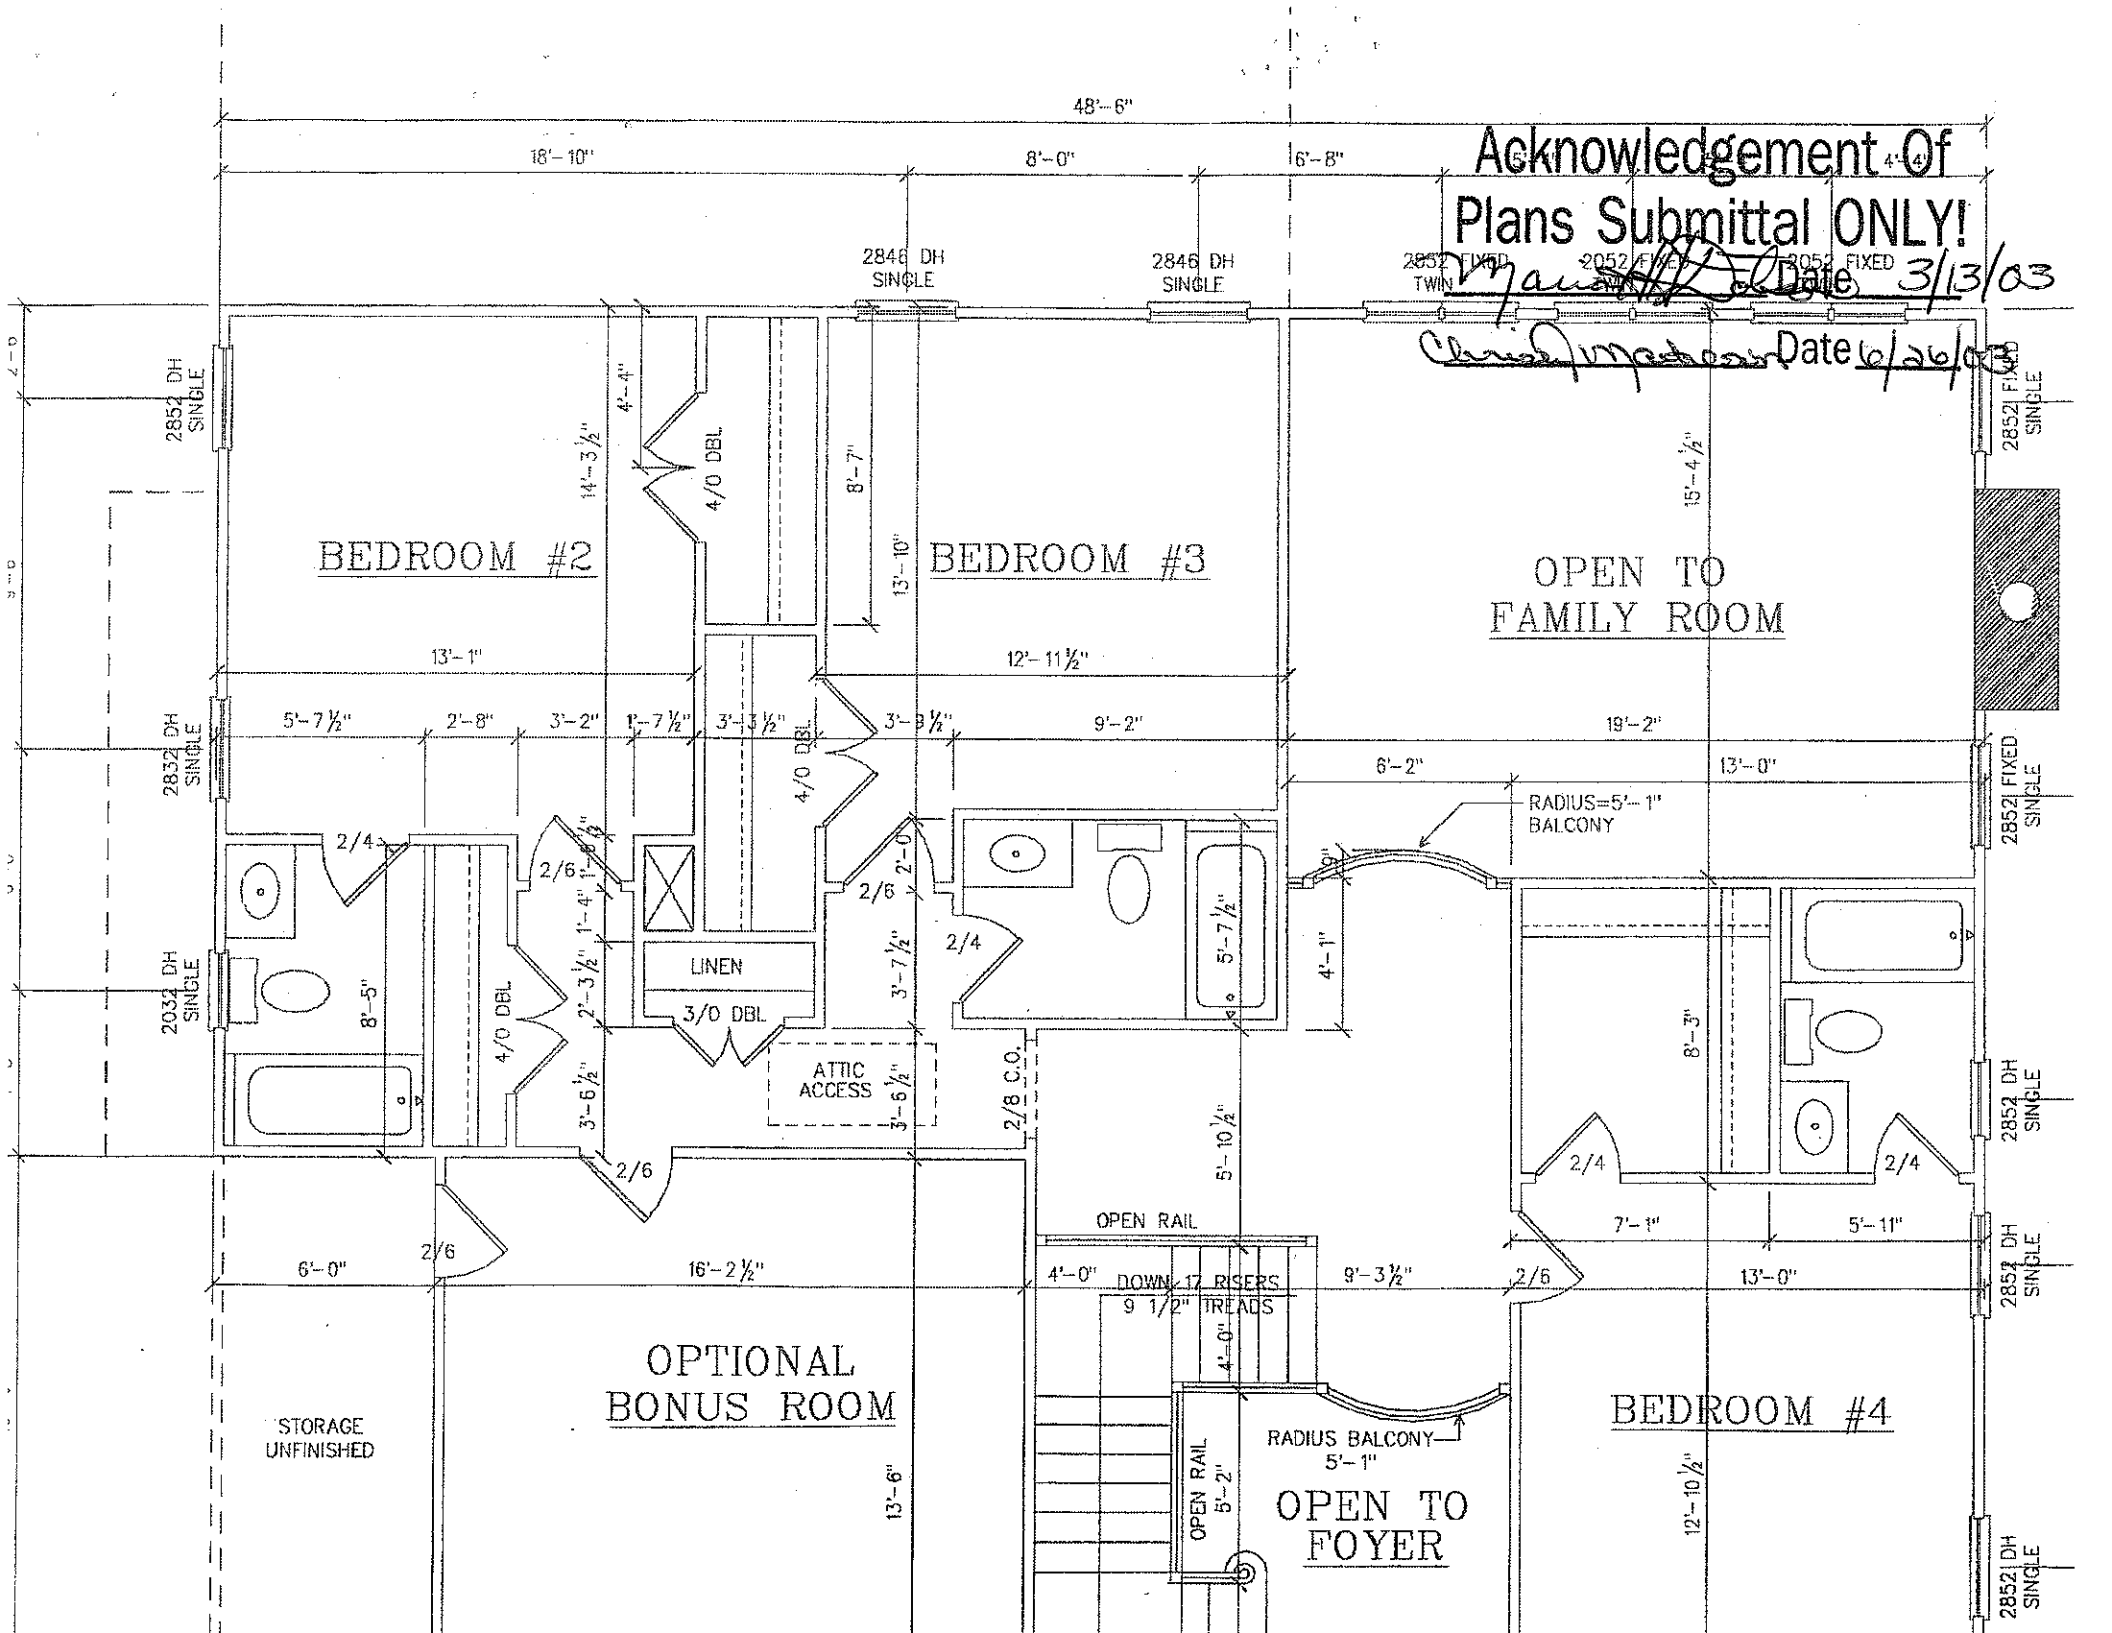

Acknowledgement Of
Plans Submittal ONLY!
Date 3/13/03
Date 6/26/03
48'-6"
18'-10"
8'-0"
6'-8"
2846 DH SINGLE
2846 DH SINGLE
2852 FIXED TWIN
2052 FIXED
2852 FIXED SINGLE
2854 DH SINGLE
2832 DH SINGLE
2032 DH SINGLE
BEDROOM #2
BEDROOM #3
OPEN TO FAMILY ROOM
4/0 DBL
4/0 DBL
4/0 DBL
3/0 DBL
LINEN
ATTIC ACCESS
RADIUS=5'-1" BALCONY
2/8 C.O.
OPEN RAIL
4'-0" DOWN-17 RISERS
9 1/2" TREADS
OPTIONAL BONUS ROOM
STORAGE UNFINISHED
OPEN RAIL
RADIUS BALCONY 5'-1"
OPEN TO FOYER
BEDROOM #4
2852 DH SINGLE
2852 DH SINGLE
2852 DH SINGLE
2852 DH SINGLE
13'-1"
12'-11½"
19'-2"
13'-0"
9'-2"
6'-2"
16'-2½"
9'-3½"
7'-1"
5'-11"
13'-0"
6'-0"
13'-6"
12'-10½"
5'-10½"
8'-3"
8'-5"
5'-7½"
4'-1"
15'-4½"
14'-3½"
8'-7"
13'-10"