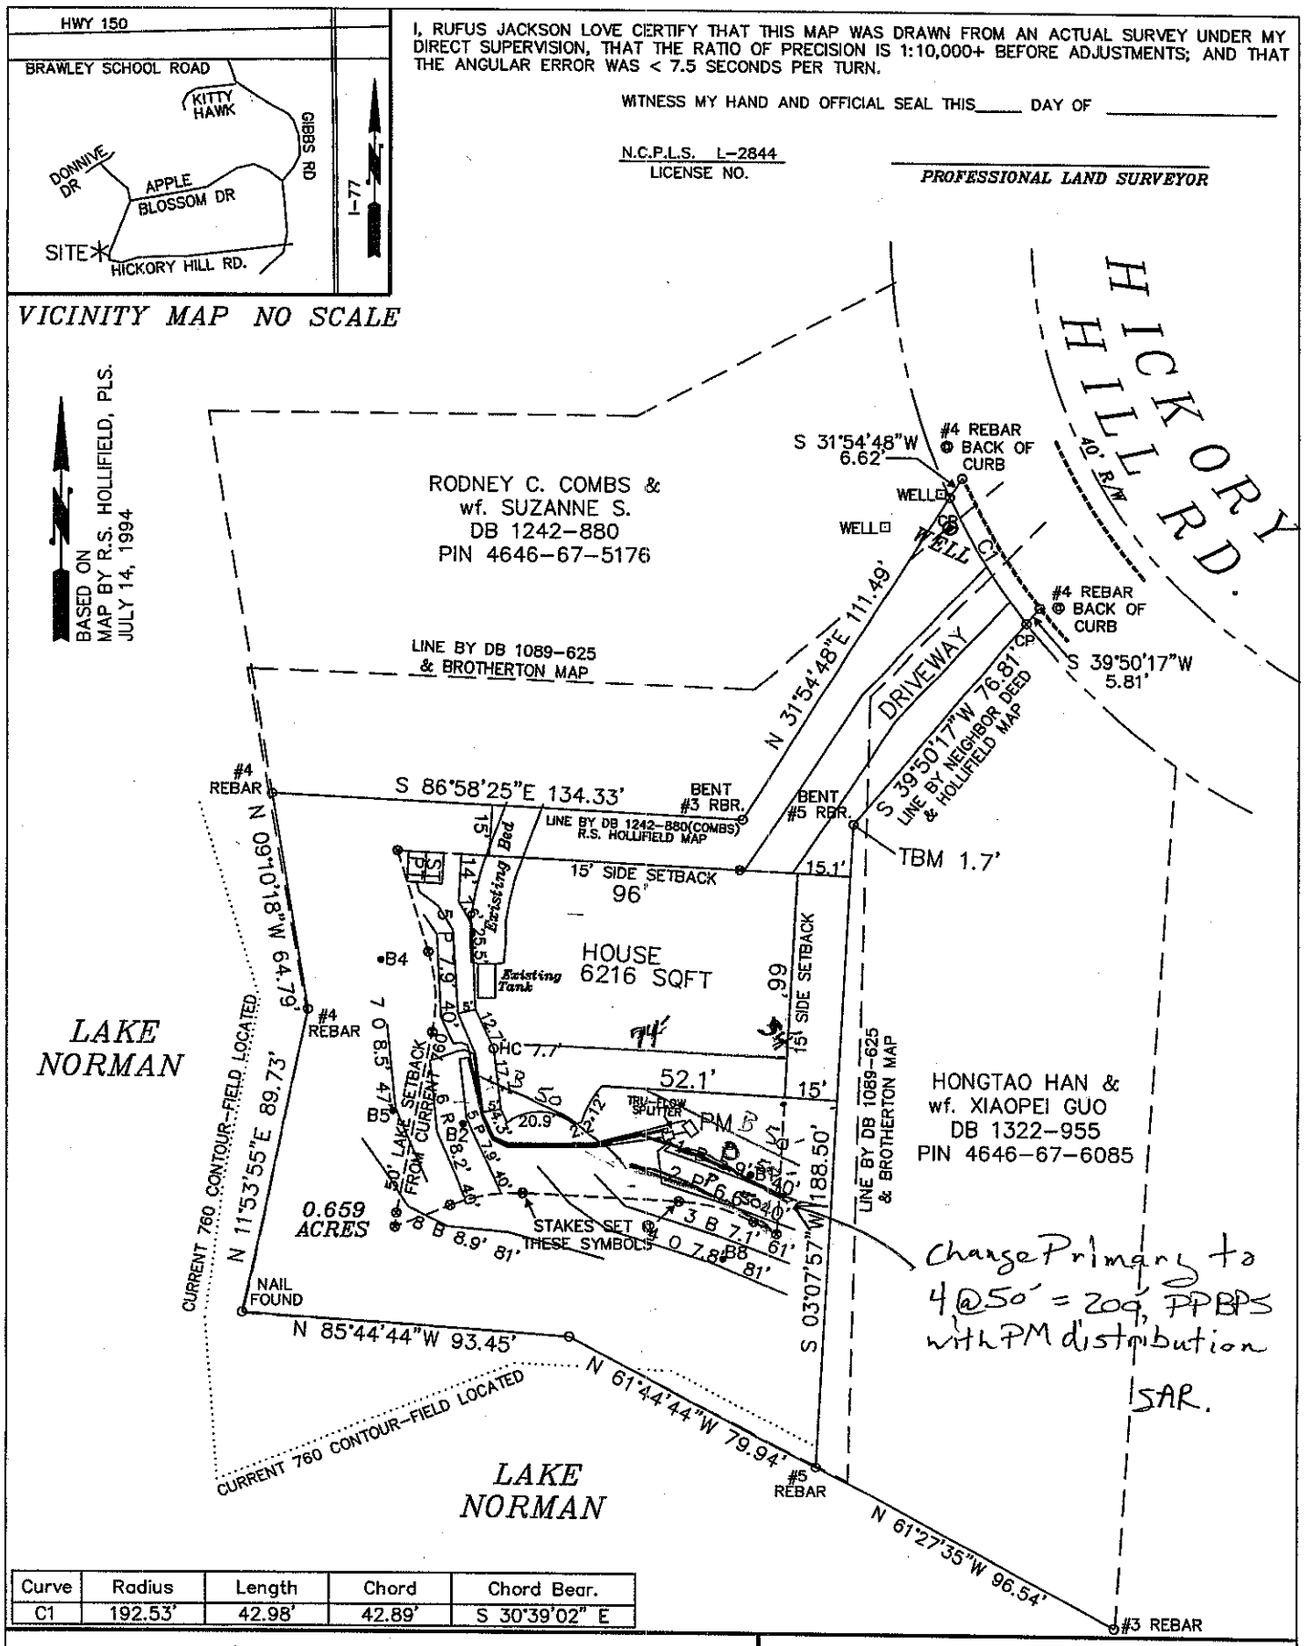



| Curve | Radius | Length | Chord | Chord Bear. |
|---|---|---|---|---|
| C1 | 192.53' | 42.98' | 42.89' | S 30°39'02" E |

# BOUNDARY/PHYSICAL SURVEY

## PROPERTY OF SI YONG CHUN & MI OK CHUN

HICKORY HILL ROAD
DEED BOOK 1089-625, PIN 4646-67-5078
DAVIDSON TOWNSHIP, IREDELL COUNTY
NORTH CAROLINA
OCTOBER 19, 2011

FILE NAME: LEE.MARIA-10-19-11

50 0 50 100 150
GRAPHIC SCALE - FEET 1"=50'

## NOTES:

1. THIS PROPERTY LIES ON LAKE NORMAN.
2. AREA DETERMINED BY COORDINATE COMPUTATION.
3. CP DENOTES COMPUTED POINT, NO MONUMENT FOUND OR SET.
4. UNDERGROUND UTILITIES NOT LOCATED AS OF THIS DATE.

## LEGEND:

PROPERTY LINE
TIE LINE
UNSURVEYED LINE
BACK OF CURB/EDGE OF PVMT.
SETBACK LINE
CP COMPUTED POINT
PP POWER POLE

PYRAMID LAND SURVEYING PA
P.O. BOX 11 DAVIDSON, NORTH CAROLINA
(704)892-4249 RUFUS JACKSON LOVE L-2844