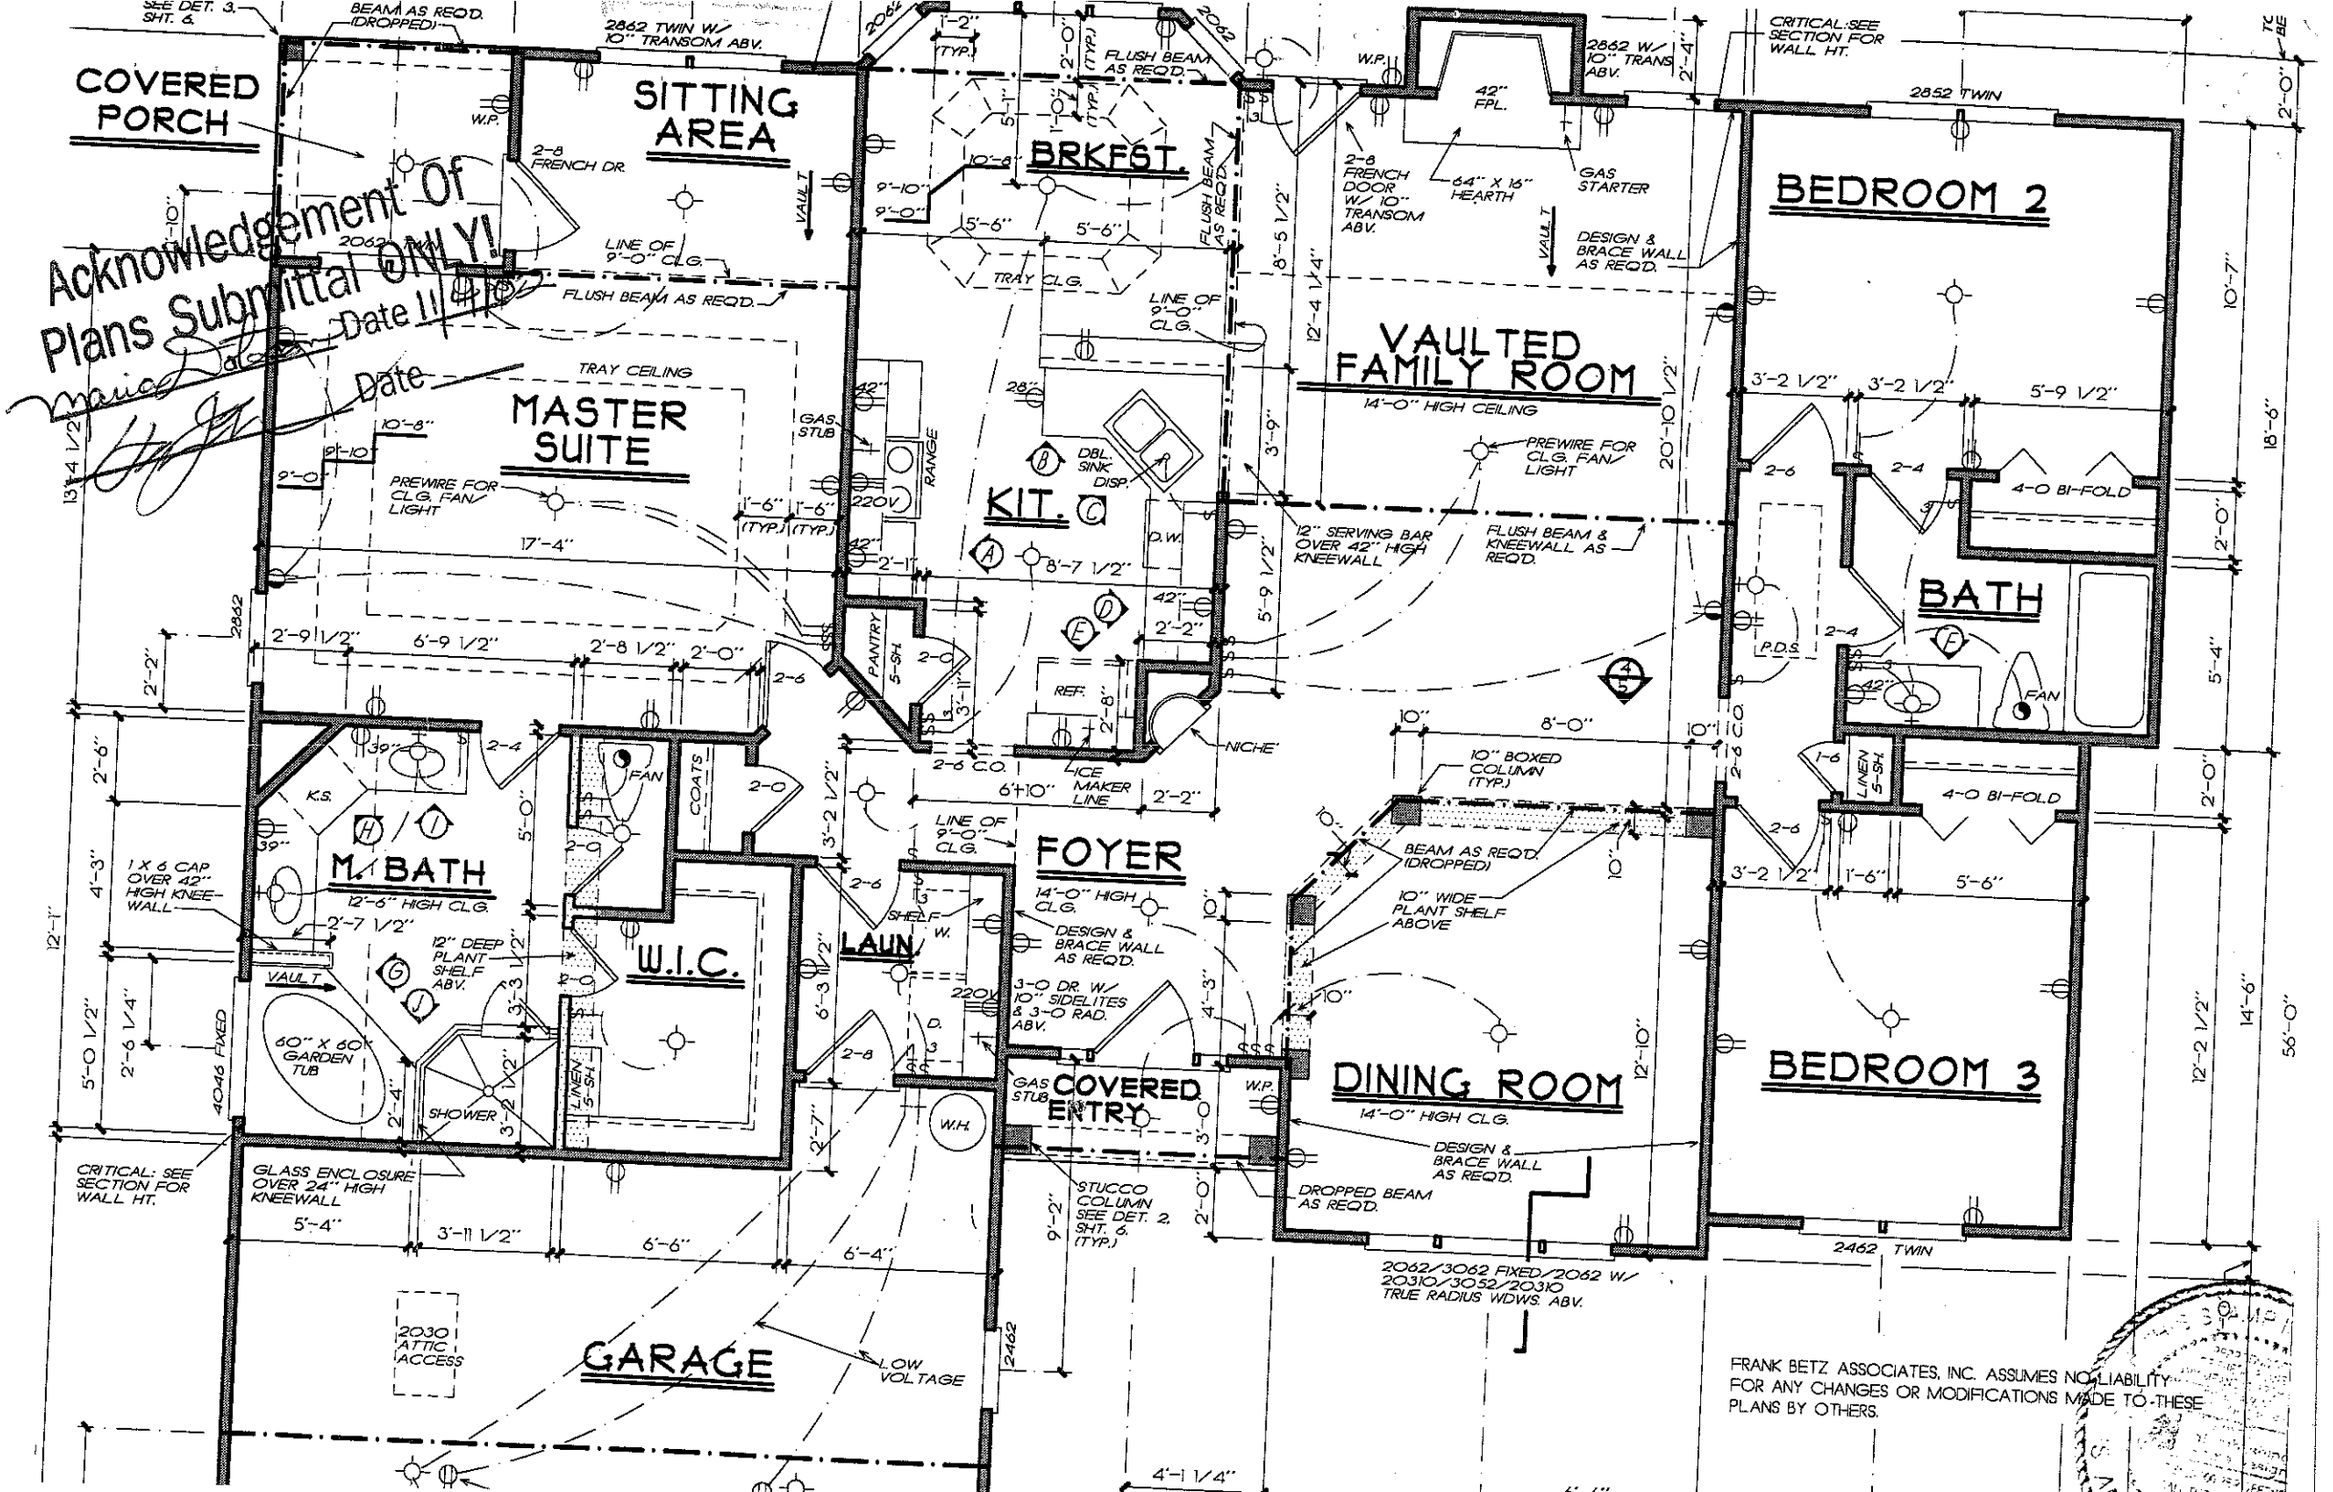

COVERED PORCH
SITTING AREA
BRKFST.
MASTER SUITE
KIT.
VAULTED FAMILY ROOM
14'-0" HIGH CEILING
BEDROOM 2
BATH
M. BATH
12'-6" HIGH CLG.
W.I.C.
FOYER
14'-0" HIGH CLG.
LAUN.
COVERED ENTRY
DINING ROOM
14'-0" HIGH CLG.
BEDROOM 3
GARAGE
Acknowledgement Of Plans Submittal ONLY!
Date 11/4/15
Date
FRANK BETZ ASSOCIATES, INC. ASSUMES NO LIABILITY FOR ANY CHANGES OR MODIFICATIONS MADE TO THESE PLANS BY OTHERS.