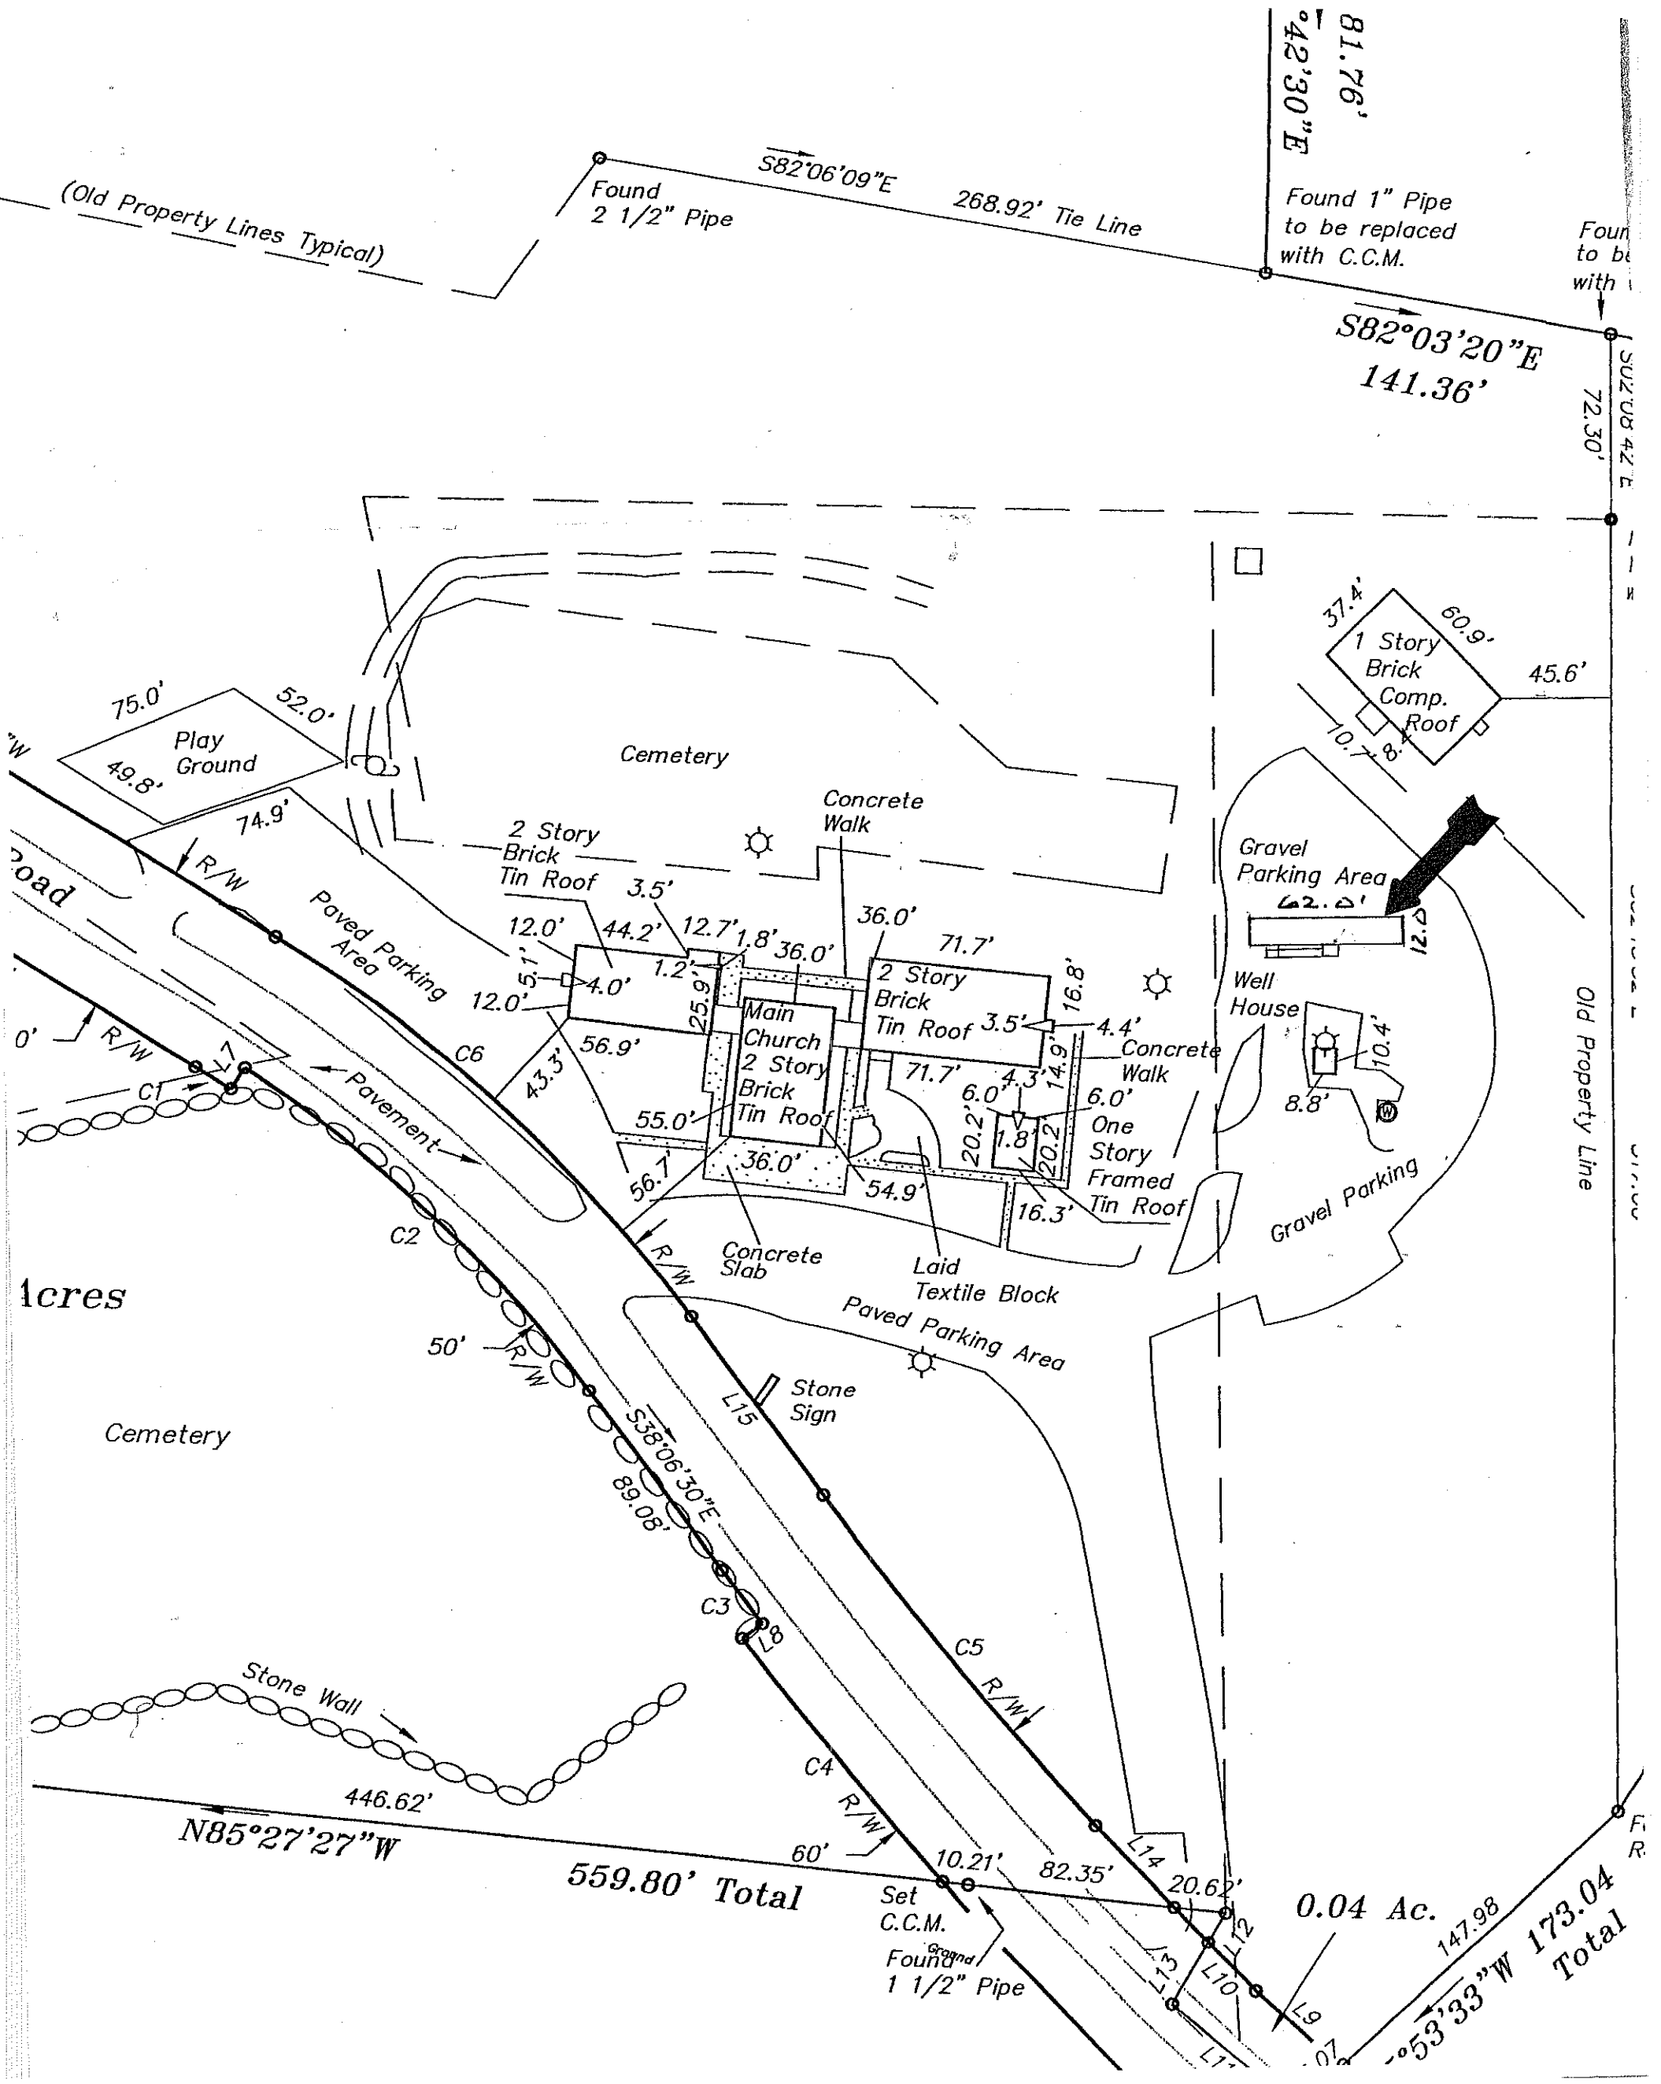

(Old Property Lines Typical)
Found 2 1/2" Pipe
S82°06'09"E
268.92' Tie Line
Found 1" Pipe to be replaced with C.C.M.
S82°03'20"E
141.36'
72.30'
81.76'
S2°42'30"E
Cemetery
Concrete Walk
2 Story Brick Tin Roof
Main Church 2 Story Brick Tin Roof
2 Story Brick Tin Roof
One Story Framed Tin Roof
Concrete Walk
Concrete Slab
Laid Textile Block
Paved Parking Area
Gravel Parking Area
1 Story Brick Comp. Roof
Well House
Gravel Parking
Old Property Line
Play Ground
Paved Parking Area
Pavement
R/W
Stone Sign
Cemetery
S38°06'30"E
89.08'
Stone Wall
446.62'
N85°27'27"W
559.80' Total
Set C.C.M.
Found 1 1/2" Pipe
0.04 Ac.
147.98
S53°33"W 173.04 Total
75.0'
52.0'
49.8'
74.9'
37.4'
60.9'
45.6'
10.7'
8.4'
44.2'
12.7'
1.8'
36.0'
71.7'
16.8'
12.0'
5.1'
4.0'
1.2'
25.9'
56.9'
43.3'
55.0'
56.1'
54.9'
16.3'
14.9'
4.3'
6.0'
20.2'
1.8'
3.5'
4.4'
10.4'
8.8'
C1
C2
C3
C4
C5
C6
L7
L8
L9
L10
L12
L13
L14
L15
82.35'
20.62'
10.21'