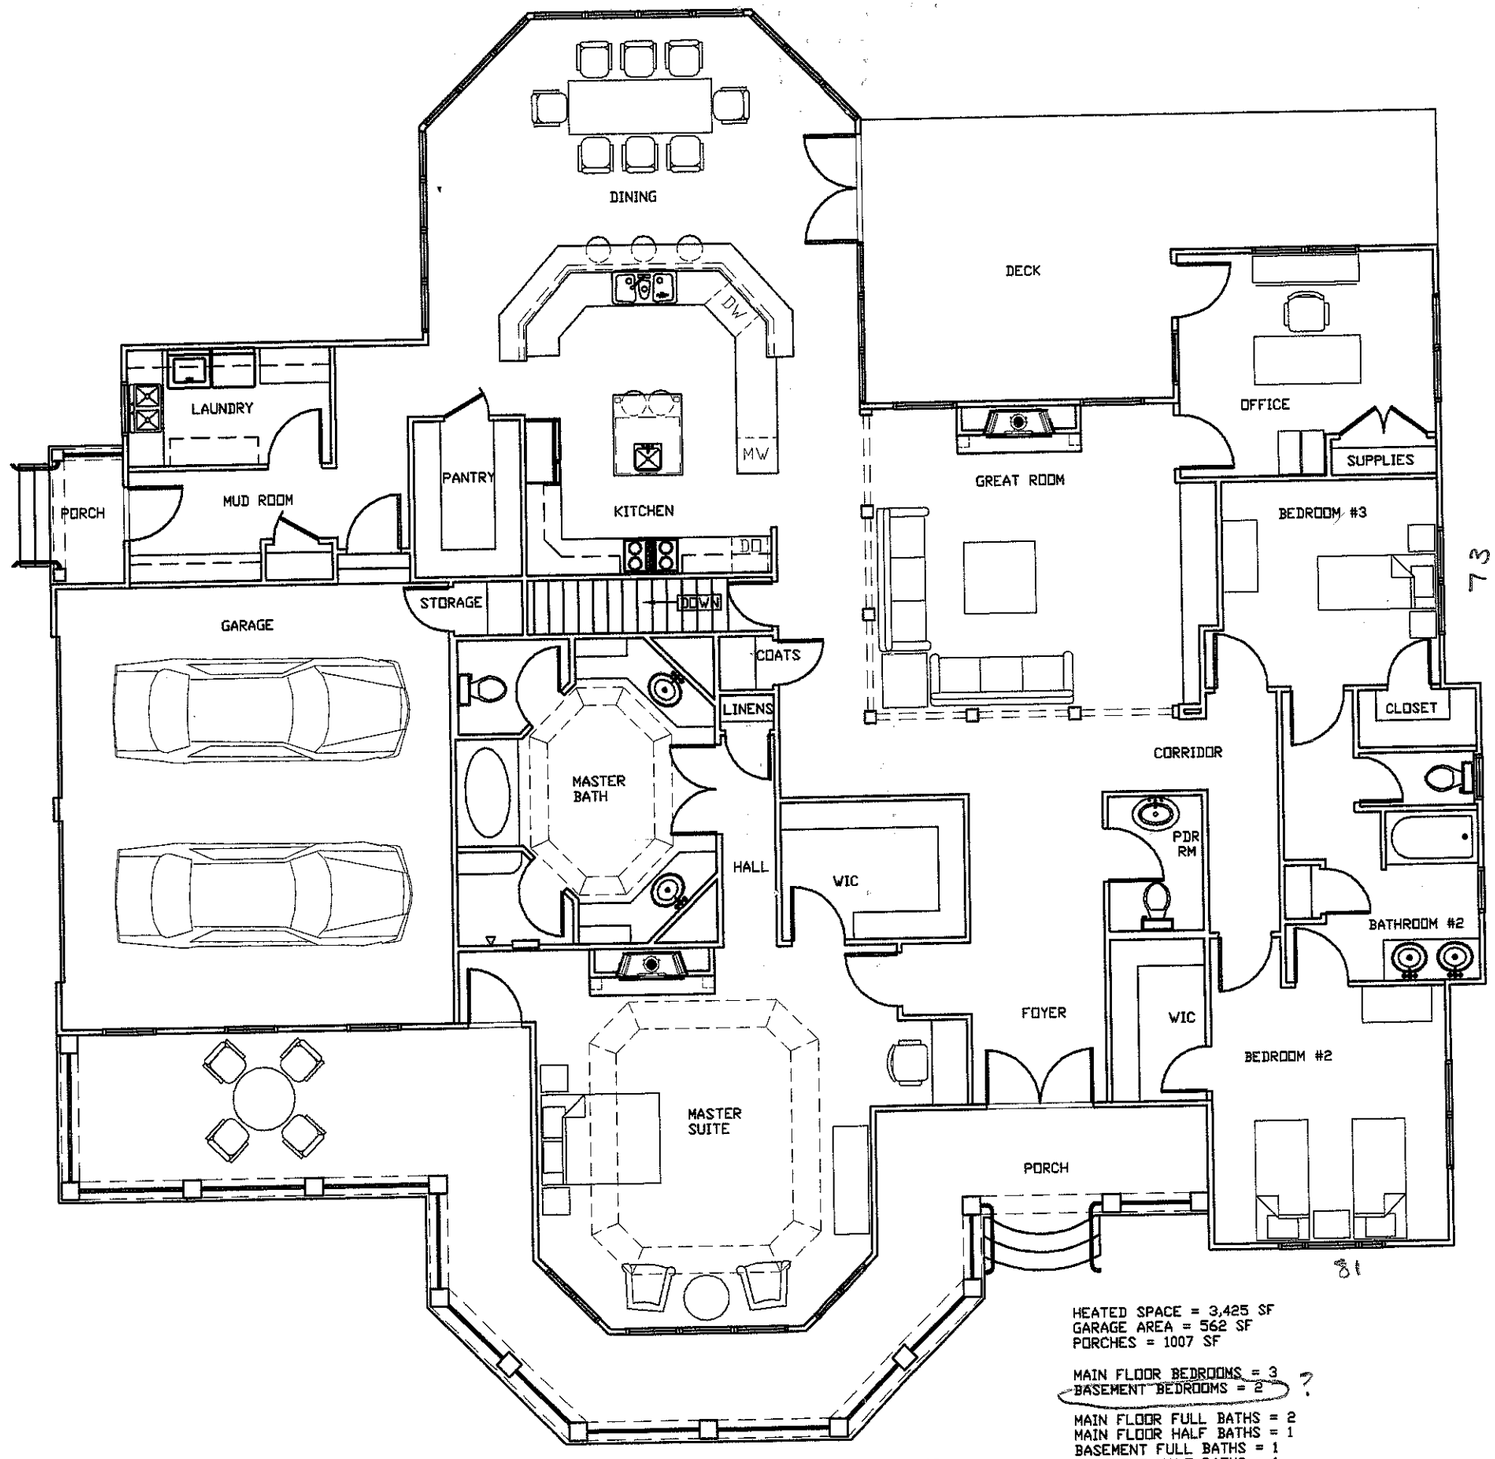


HEATED SPACE = 3,425 SF
GARAGE AREA = 562 SF
PORCHES = 1007 SF

MAIN FLOOR BEDROOMS = 3
BASEMENT BEDROOMS = 2 ?

MAIN FLOOR FULL BATHS = 2
MAIN FLOOR HALF BATHS = 1
BASEMENT FULL BATHS = 1
BASEMENT HALF BATHS = 1

JASON & HEATHER PHILLIPS RESIDENCE
MAIN FLOOR PLAN
SUNFISH ROAD
MOORESVILLE, NC

37

81