
NOTE: ACCORDING TO FLOOD RATE MAP, COMMUNITY PANEL NUMBER, 370313 0200 B, THIS PROPERTY DOES NOT LIE IN A FLOOD HAZARD ZONE.

DEED REFERENCE: 885/1956

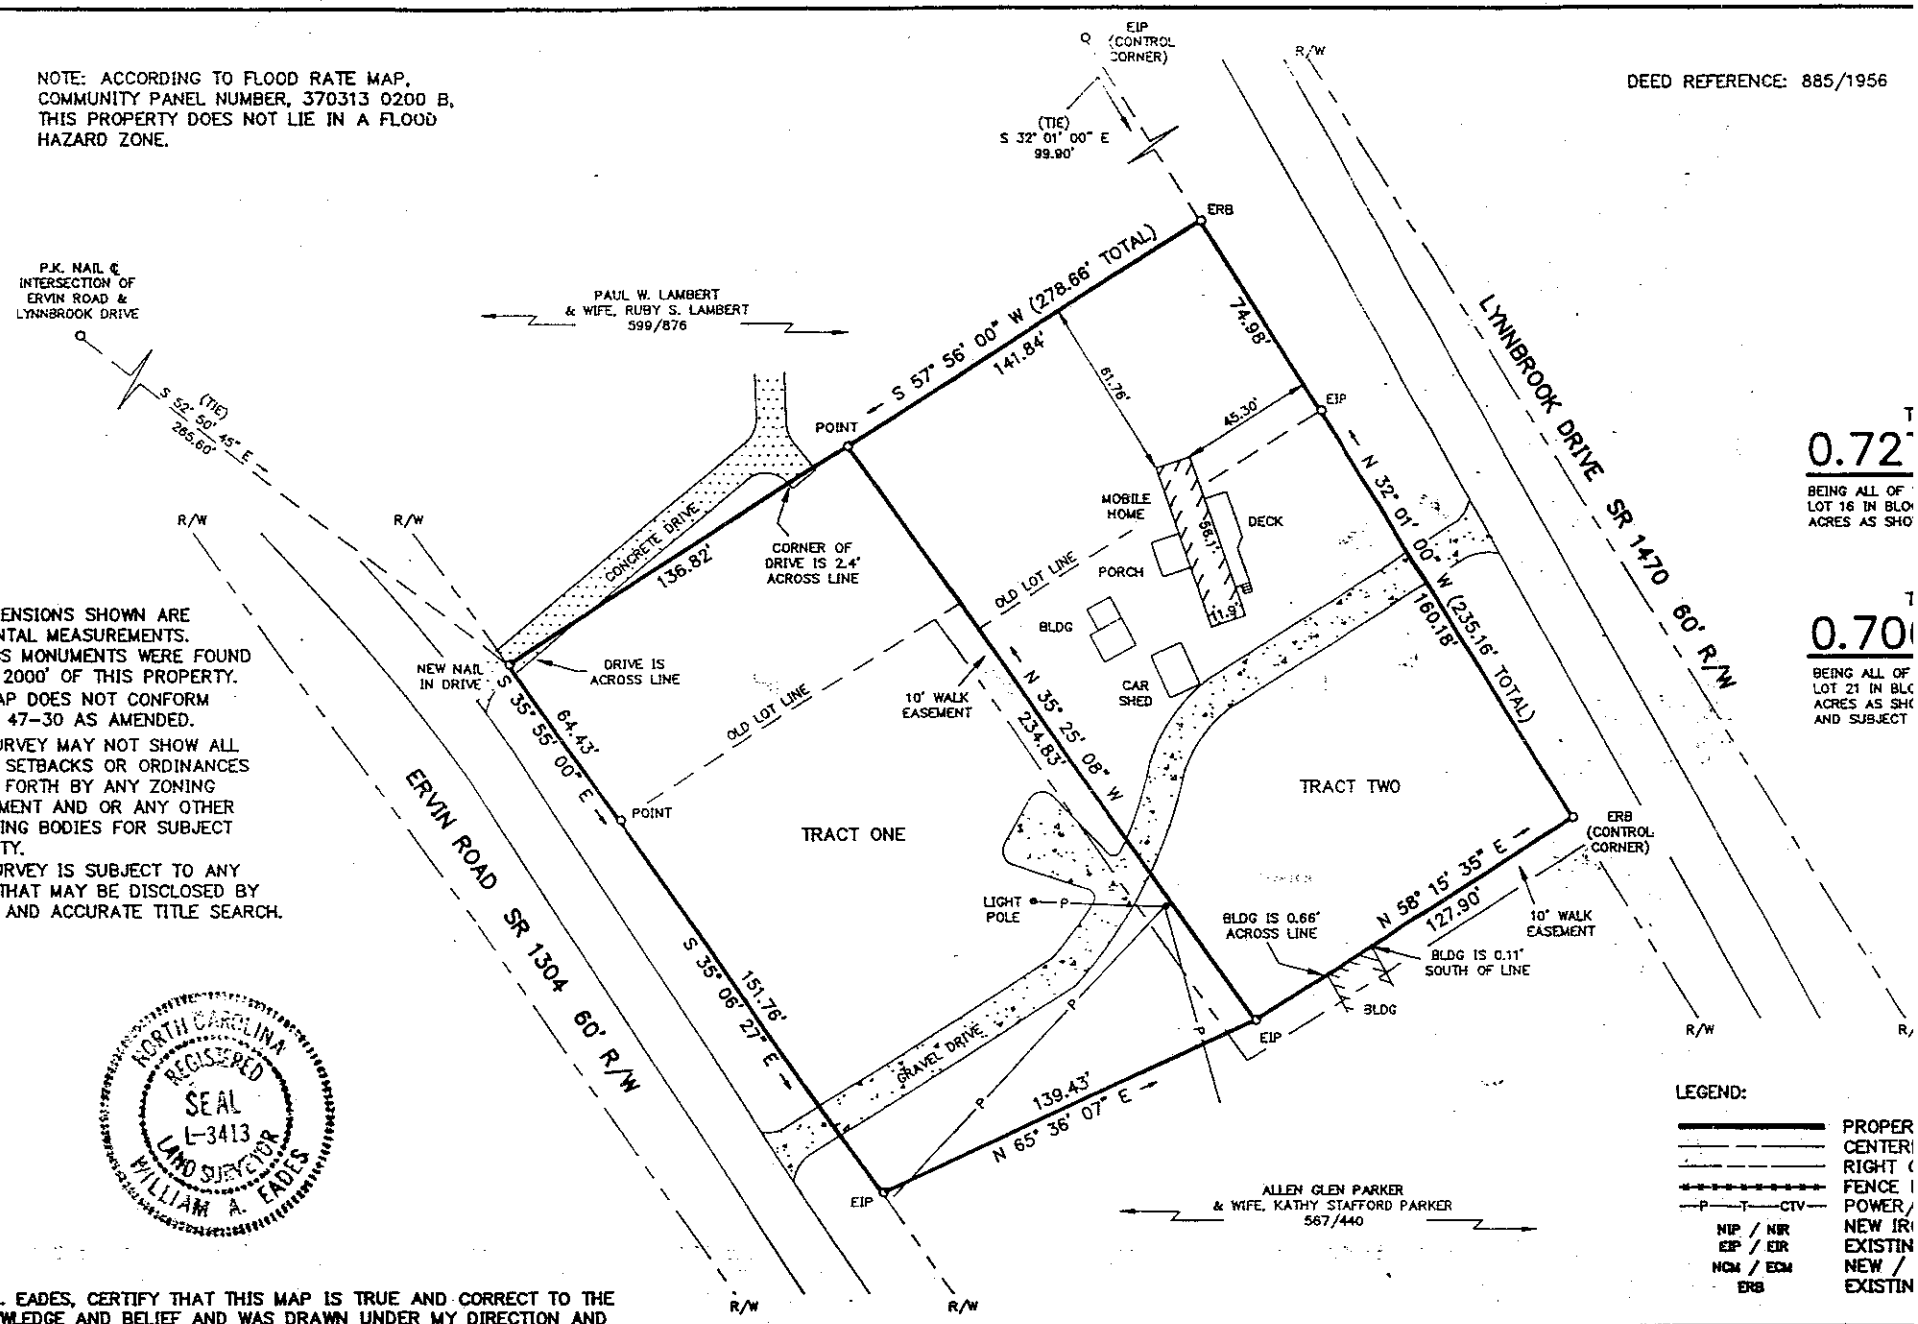

NOTES:

1. ALL DIMENSIONS SHOWN ARE HORIZONTAL MEASUREMENTS.
2. NO NCGS MONUMENTS WERE FOUND WITHIN 2000' OF THIS PROPERTY.
3. THIS MAP DOES NOT CONFORM TO G.S. 47-30 AS AMENDED.
4. THIS SURVEY MAY NOT SHOW ALL OF THE SETBACKS OR ORDINANCES AS SET FORTH BY ANY ZONING DEPARTMENT AND OR ANY OTHER GOVERNING BODIES FOR SUBJECT PROPERTY.
5. THIS SURVEY IS SUBJECT TO ANY FACTS THAT MAY BE DISCLOSED BY A FULL AND ACCURATE TITLE SEARCH.

T
0.72
BEING ALL OF
LOT 16 IN BLO
ACRES AS SHO

T
0.70
BEING ALL OF
LOT 21 IN BL
ACRES AS SH
AND SUBJECT

LEGEND:

PROPER
CENTER
RIGHT
FENCE
POWER/
NEW IR
EXISTIN
NEW /
EXISTIN

NORTH CAROLINA REGISTERED SEAL L-3413 LAND SURVEYOR WILLIAM A. EADES

NORTH CAROLINA

I, WILLIAM A. EADES, CERTIFY THAT THIS MAP IS TRUE AND CORRECT TO THE BEST OF MY KNOWLEDGE AND BELIEF AND WAS DRAWN UNDER MY DIRECTION AND SUPERVISION FROM AN ACTUAL FIELD SURVEY BY MY SURVEY CREWS, THAT THE RATIO OF PRECISION AS CALCULATED BY LATITUDES AND DEPARTURES IS 1:10,000+

WITNESS MY ORIGINAL SIGNATURE, REGISTRATION NUMBER, AND SEAL THIS 30th DAY OF NOVEMBER, 19 94.

William A. Eades
SURVEYOR

151
64
215

L-3413
REGISTRATION NUMBER

T.W. HARRIS & ASSOCIATES, INC.
548-B N. MAIN STREET MOORESVILLE, N.C. 28115

PHYSICAL SURVEY FOR:

DONALD M. WIM

SCALE: 1"=50'	DRAWN BY: AE
DATE: NOVEMBER 30, 1994	CHECKED BY: AE

BEING LOCATED IN DAVIDSON TOWNSHIP, IRE

50 25 0 BAR 50 SCALE 100