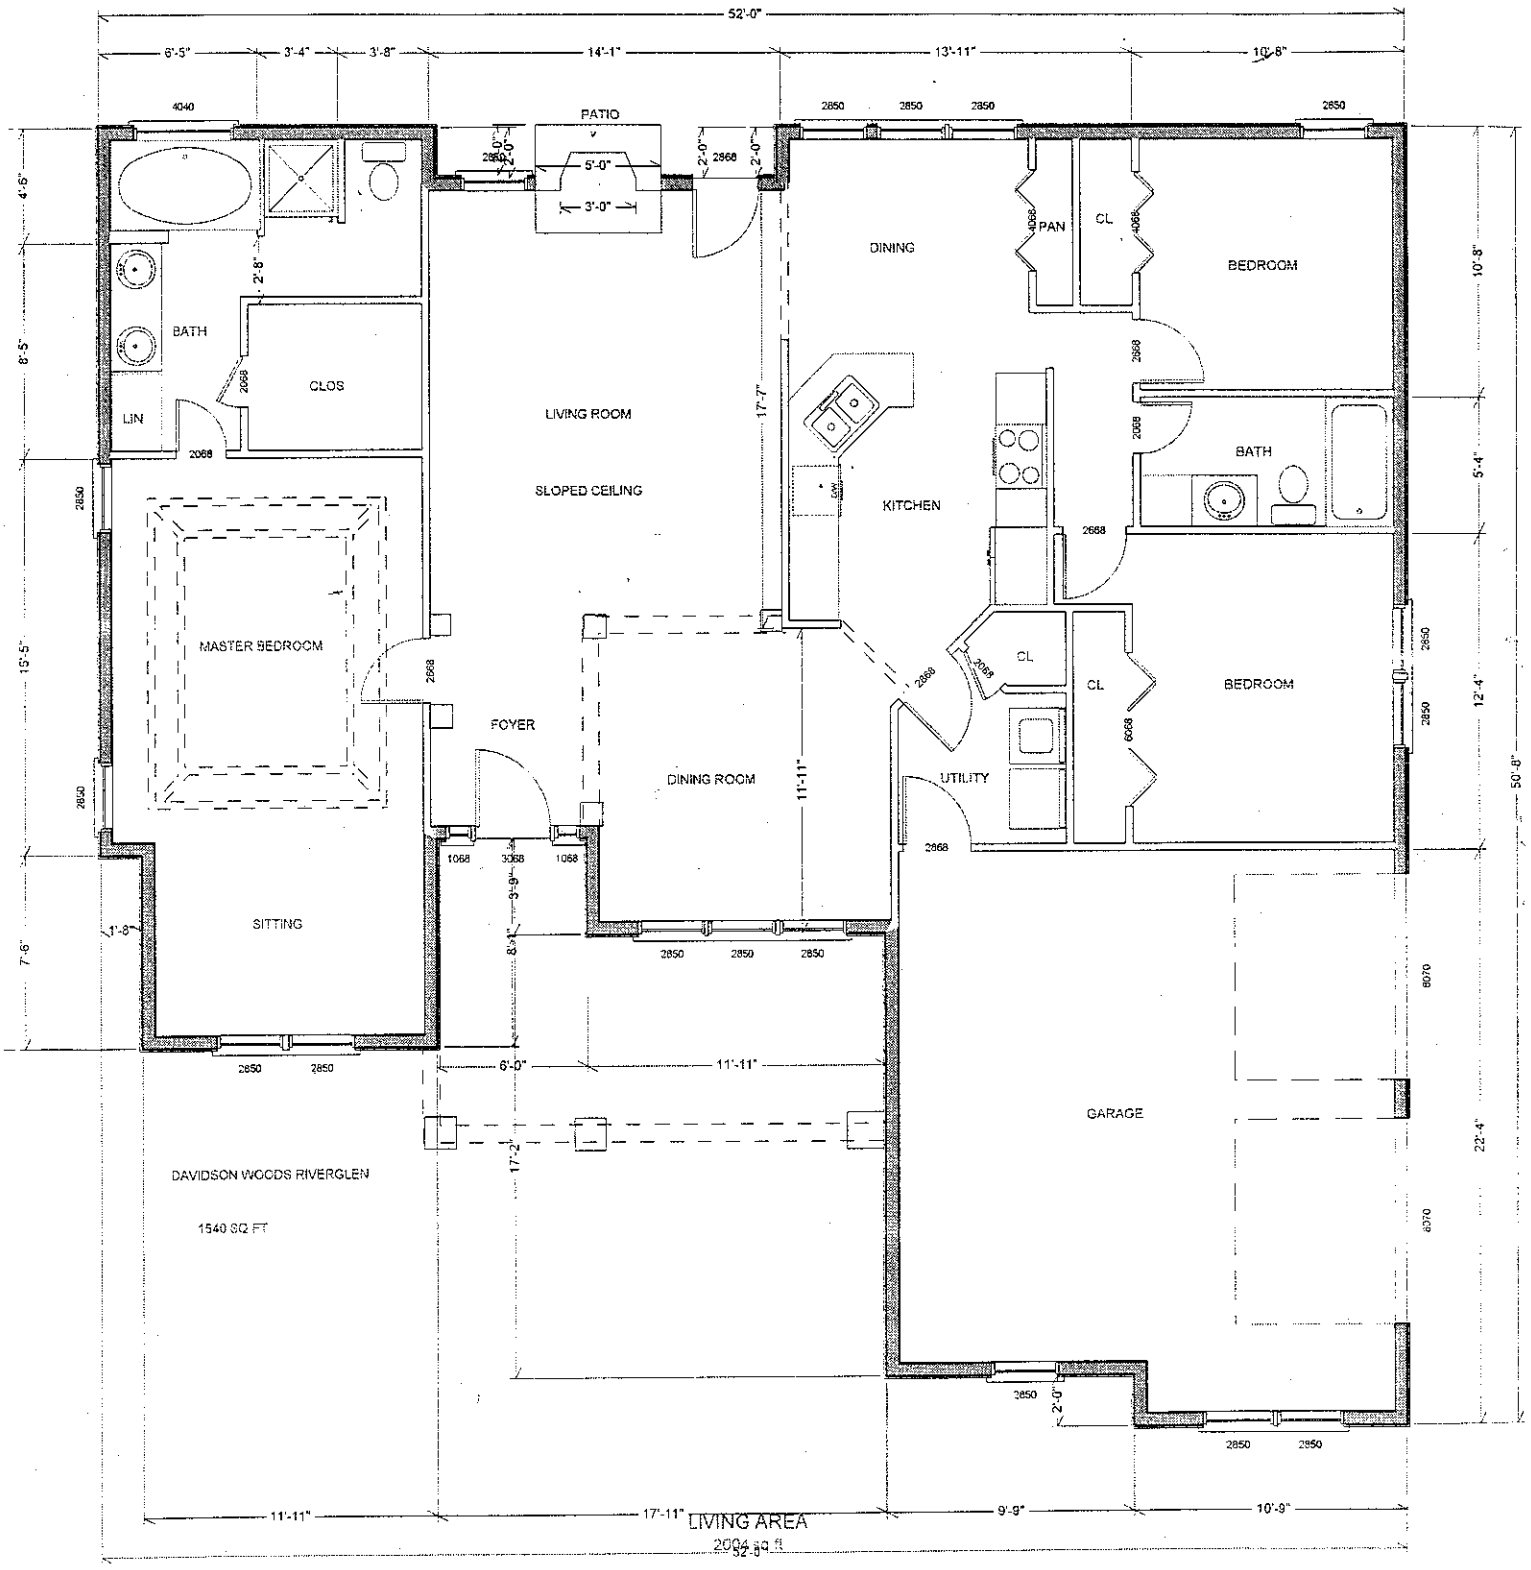

52'-0"
6'-5"
3'-4"
3'-8"
14'-1"
13'-11"
10'-8"
PATIO
5'-0"
3'-0"
DINING
PAN
CL
BEDROOM
BATH
CLOS
LIN
LIVING ROOM
SLOPED CEILING
KITCHEN
MASTER BEDROOM
FOYER
DINING ROOM
UTILITY
BEDROOM
SITTING
GARAGE
DAVIDSON WOODS RIVERGLEN
1540 SQ FT
LIVING AREA
2004 sq ft

02