
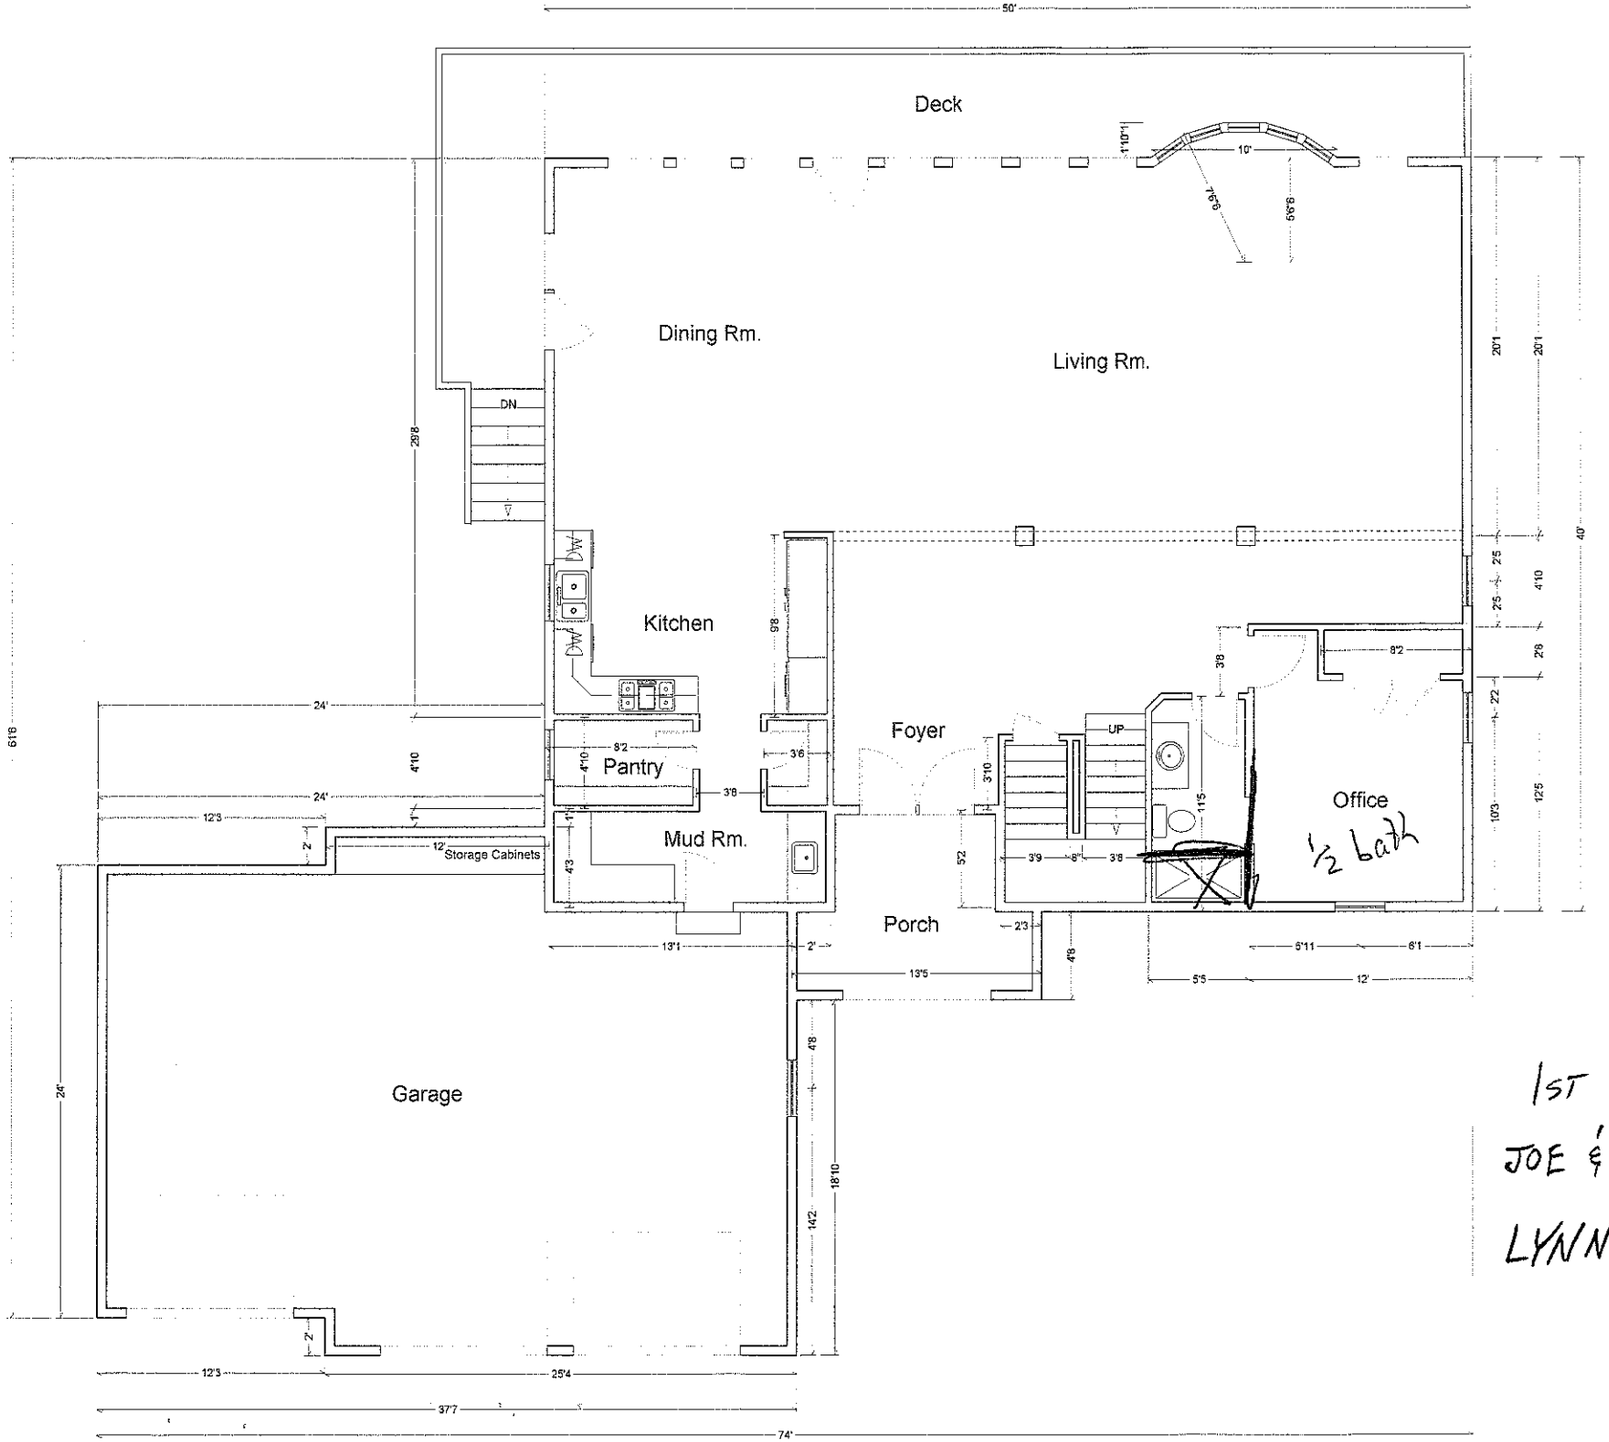


Acknowledged by
Plans Updated by
Anthony Cobb Date 6/18/08
[signature] 6-18-08

1ST FLOOR PLAN
JOE & KIM SUITT
LYNNBROOK LN.

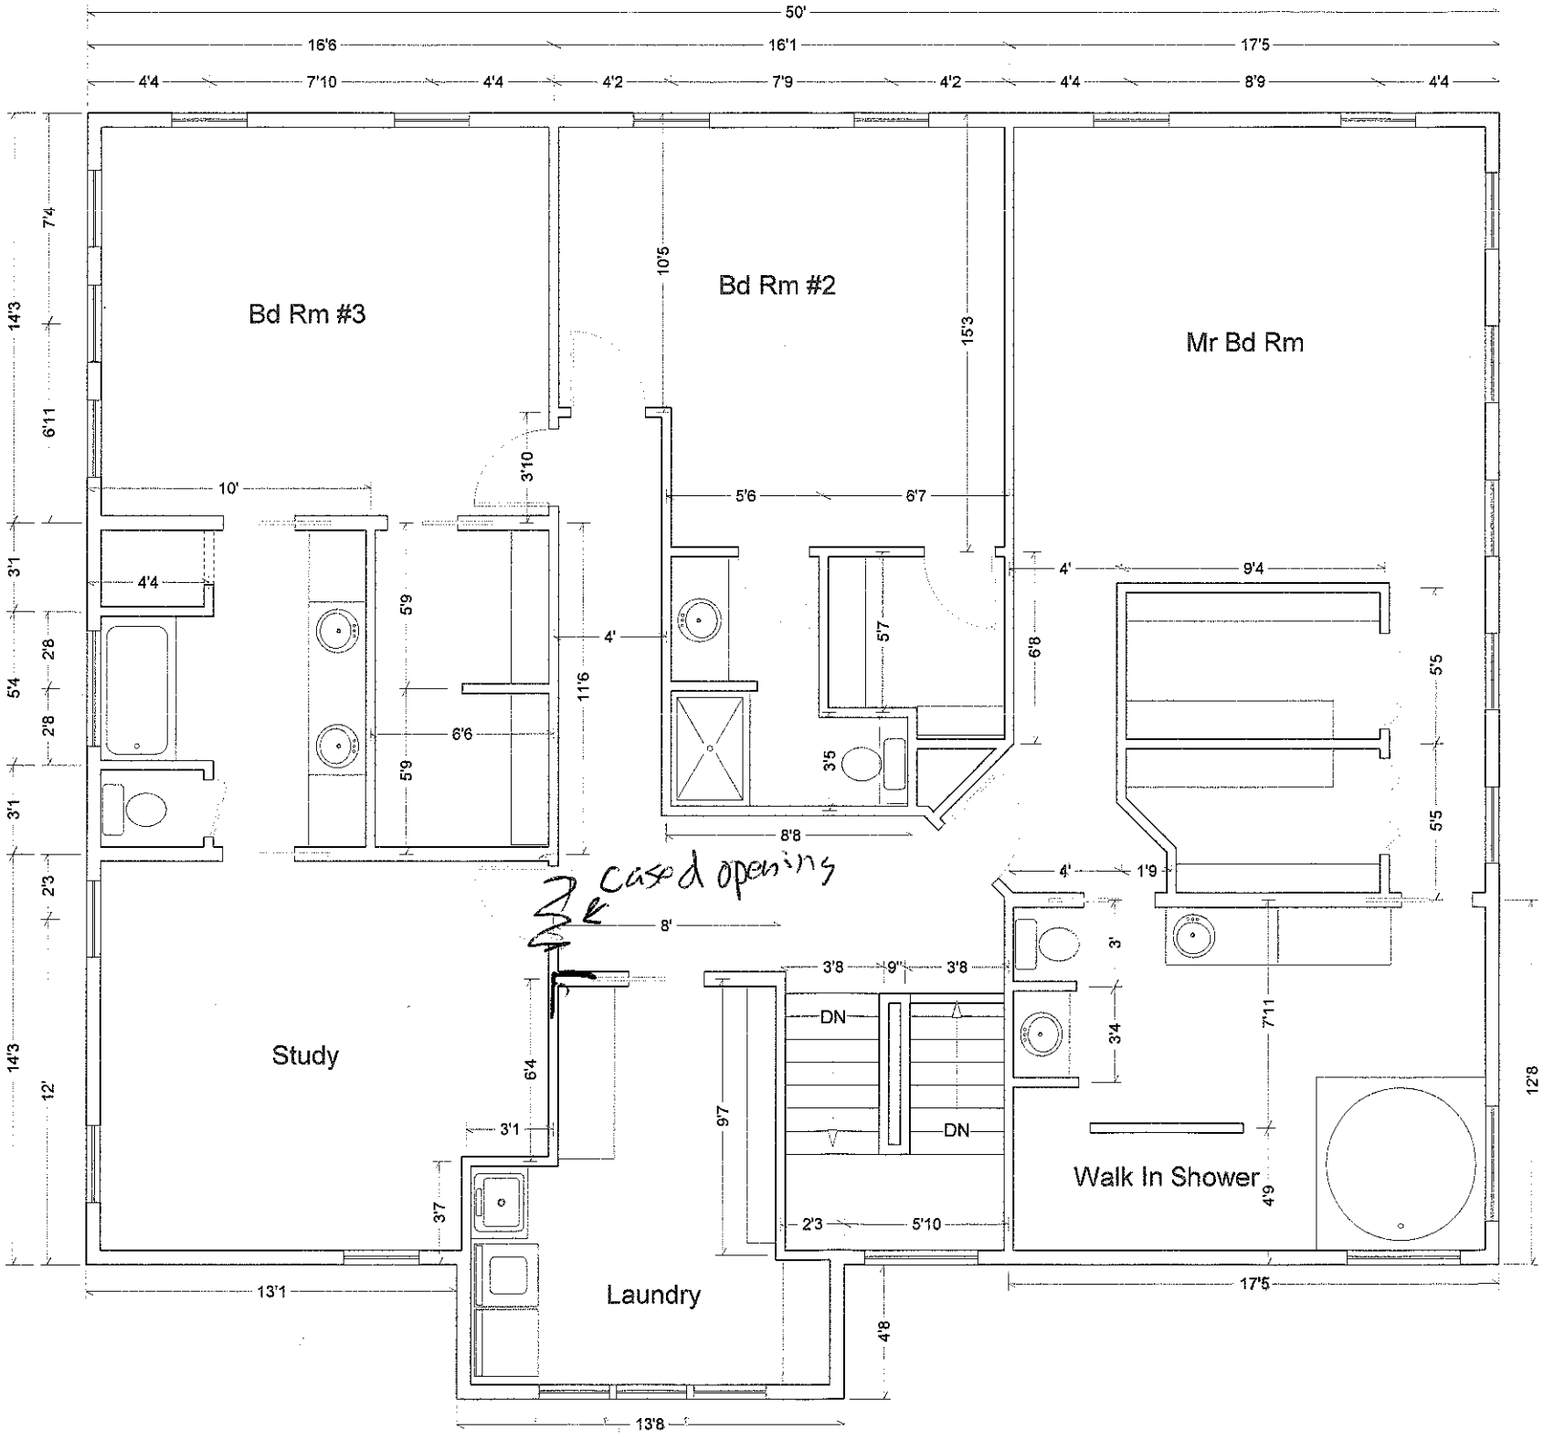

2ND FLOOR
JOE & KIM SUITT
LYNBROOK LN.

Acknowledgment of Plan Submittal only
Date 6/18/08
6-18-08