

Acknowledgement Of
Plans Submittal ONLY!

Date 8-29-14

Date 08/29/14

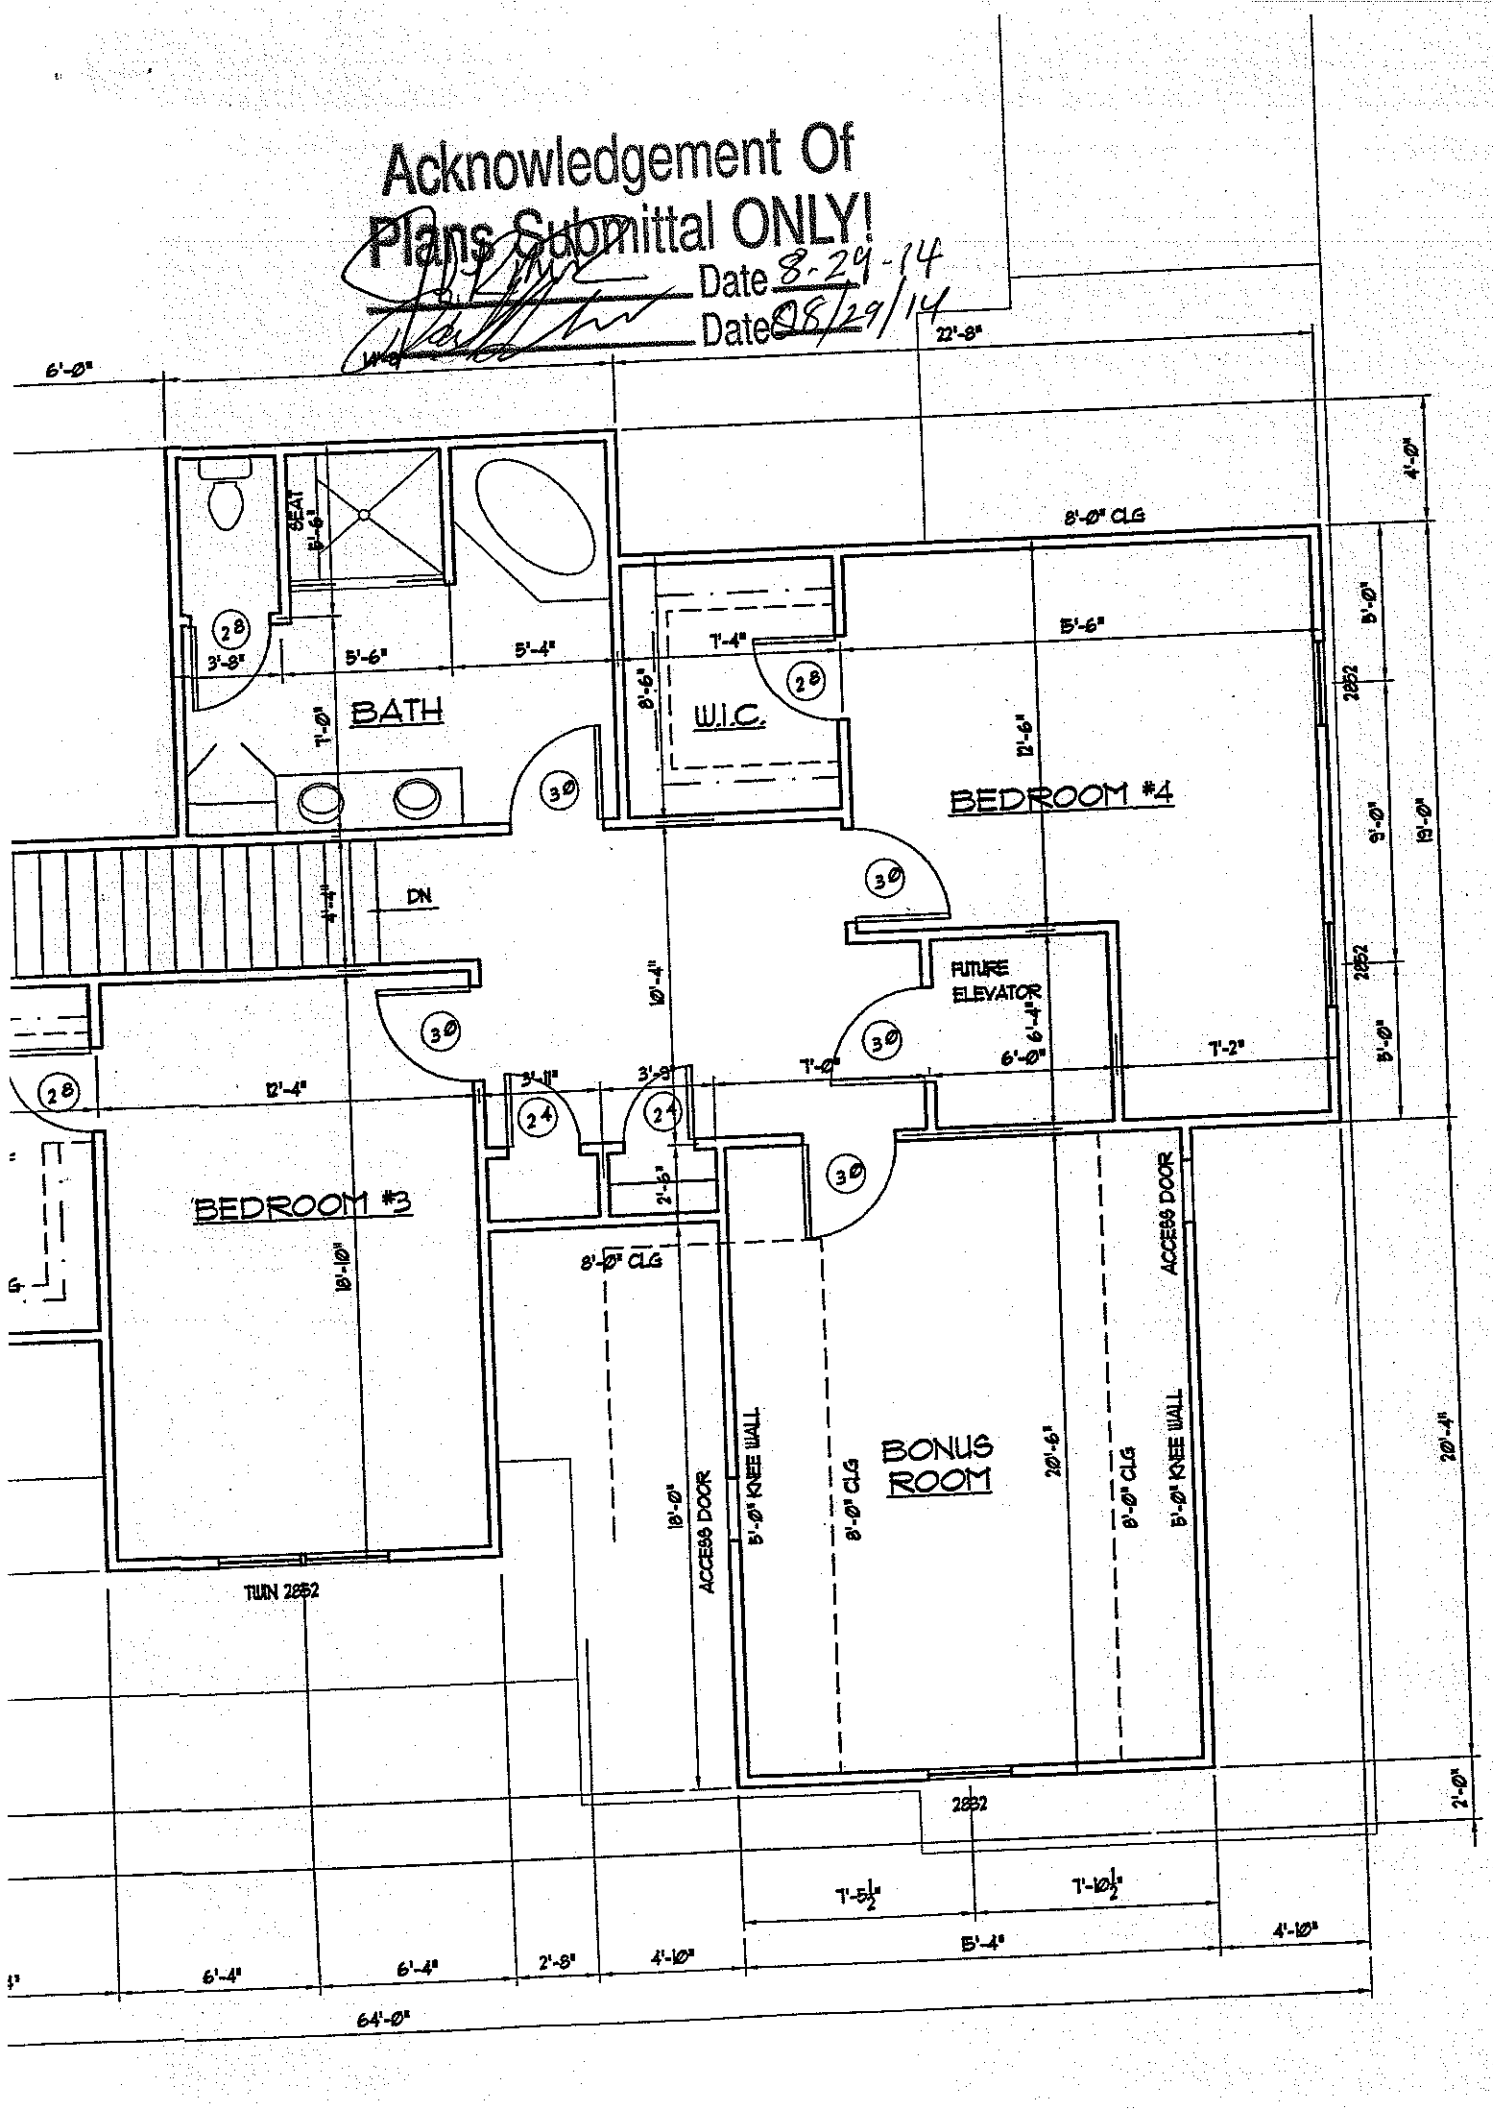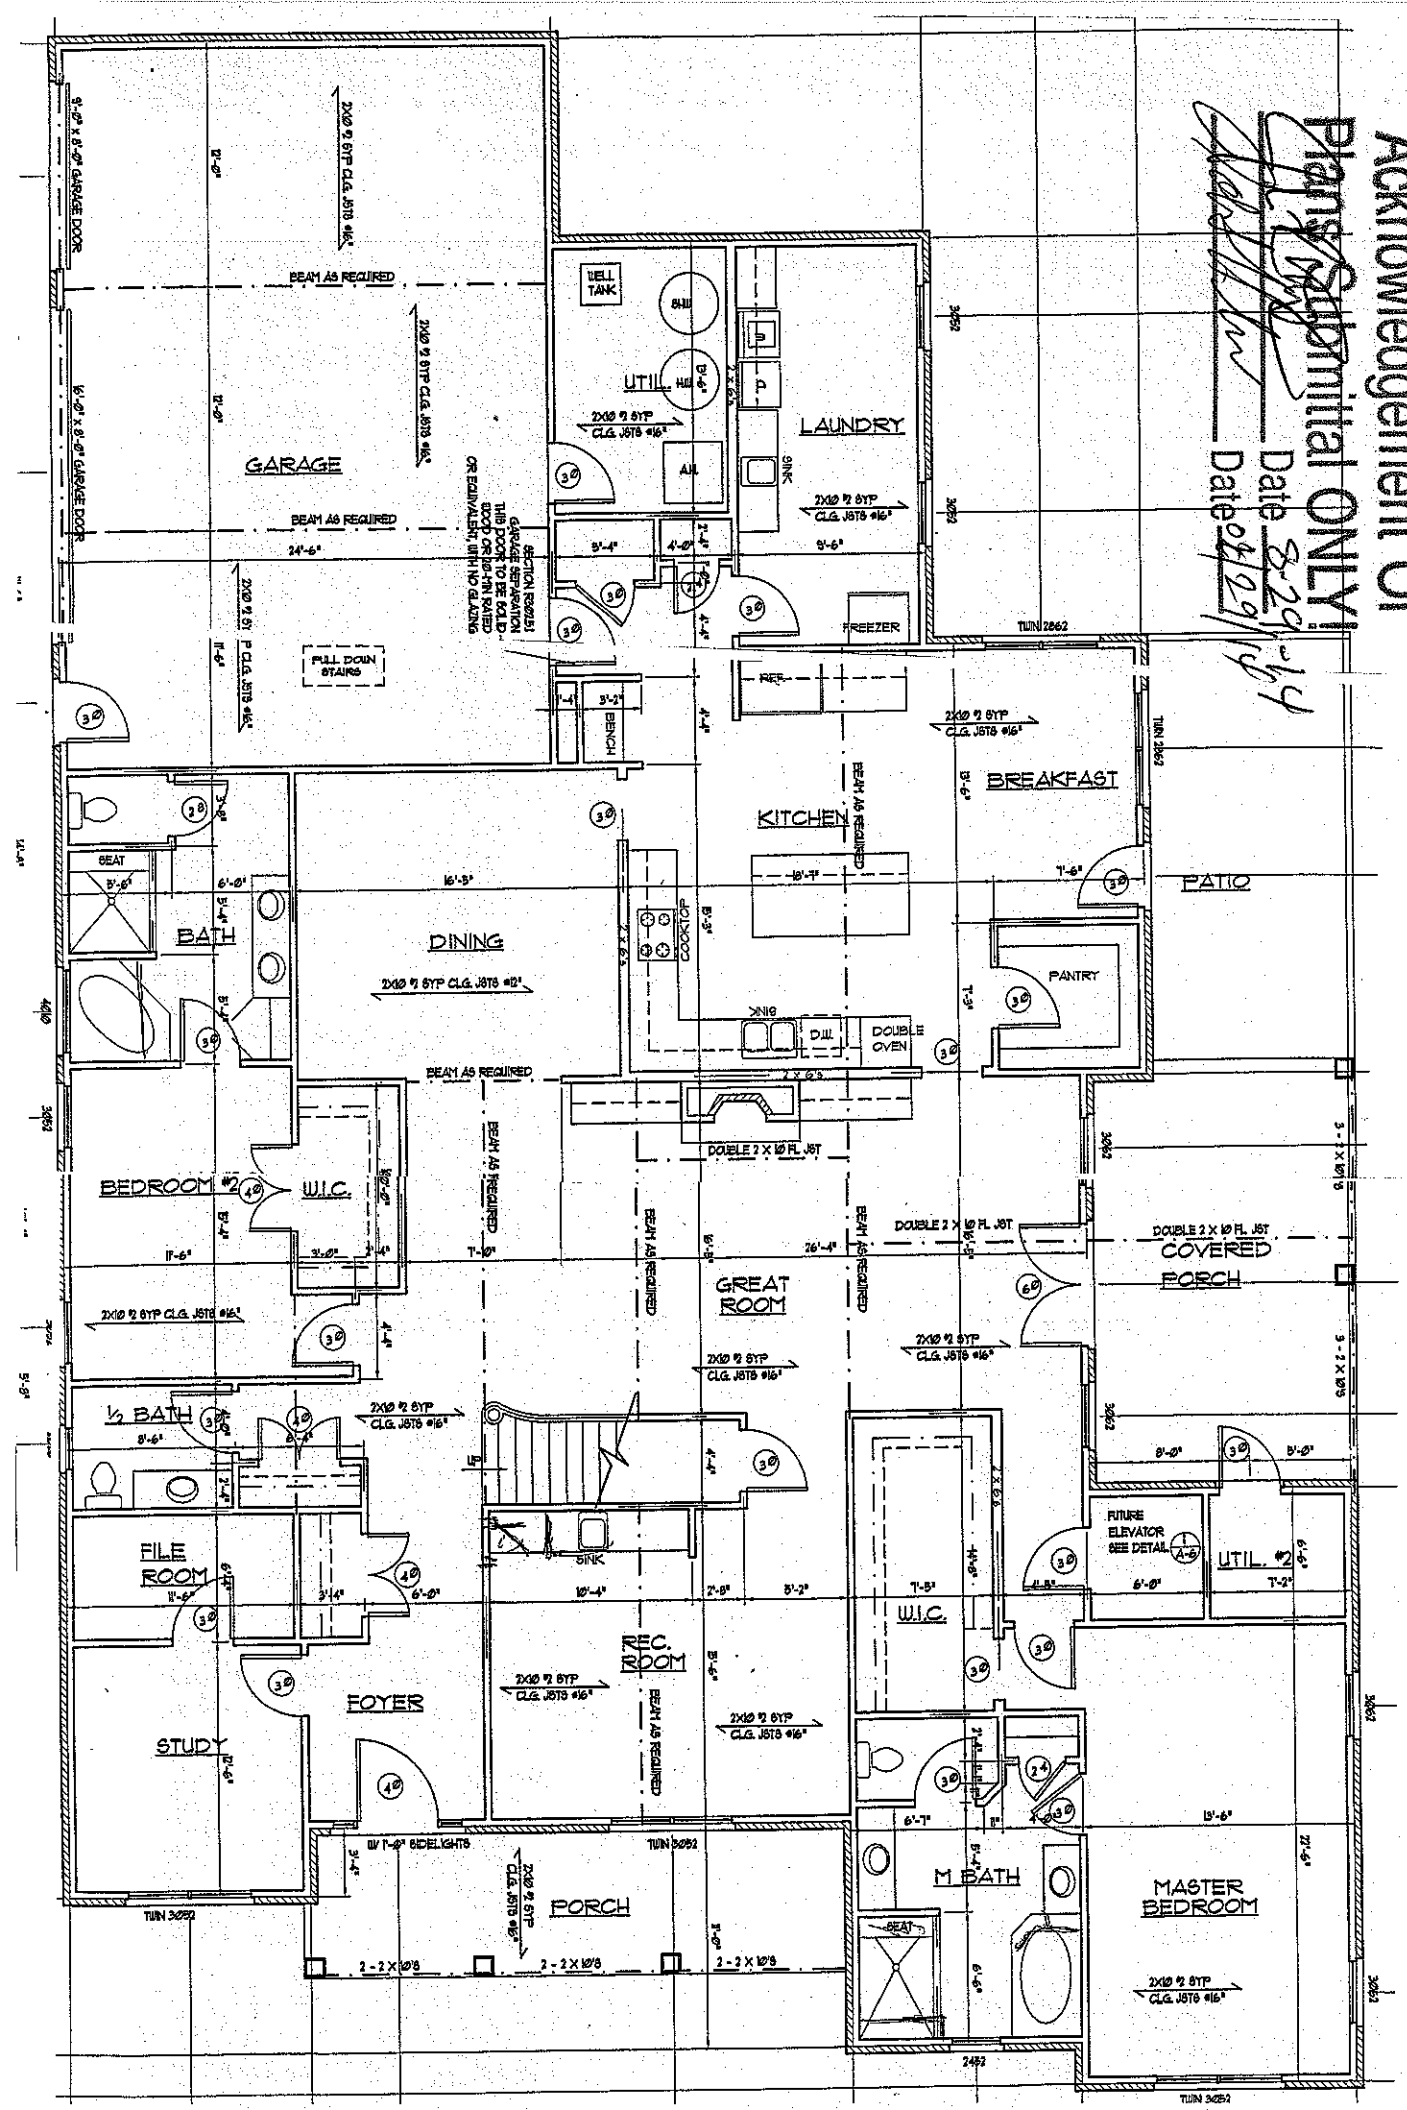


Acknowledgement Of
Plans Submittal ONLY!
Date 8-29-24
Date 04-29-24
GARAGE
LAUNDRY
UTIL. HU
WELL TANK
SINK
FREEZER
REF.
BENCH
FULL DOWN STAIRS
BEAM AS REQUIRED
KITCHEN
BREAKFAST
PATIO
SEAT
BATH
DINING
COOKTOP
DISH
D.W.
DOUBLE OVEN
PANTRY
BEDROOM #2
W.I.C.
GREAT ROOM
COVERED PORCH
½ BATH
FILE ROOM
FOYER
STUDY
REC. ROOM
FUTURE ELEVATOR SEE DETAIL 1/A-6
UTIL. #2
W.I.C.
M BATH
MASTER BEDROOM
PORCH
2 - 2 X 10'S
DOUBLE 2 X 10 FL. JST
2X10 @ 16" O.C. TYP CLG. JSTS
TWIN 2662
TWIN 3052