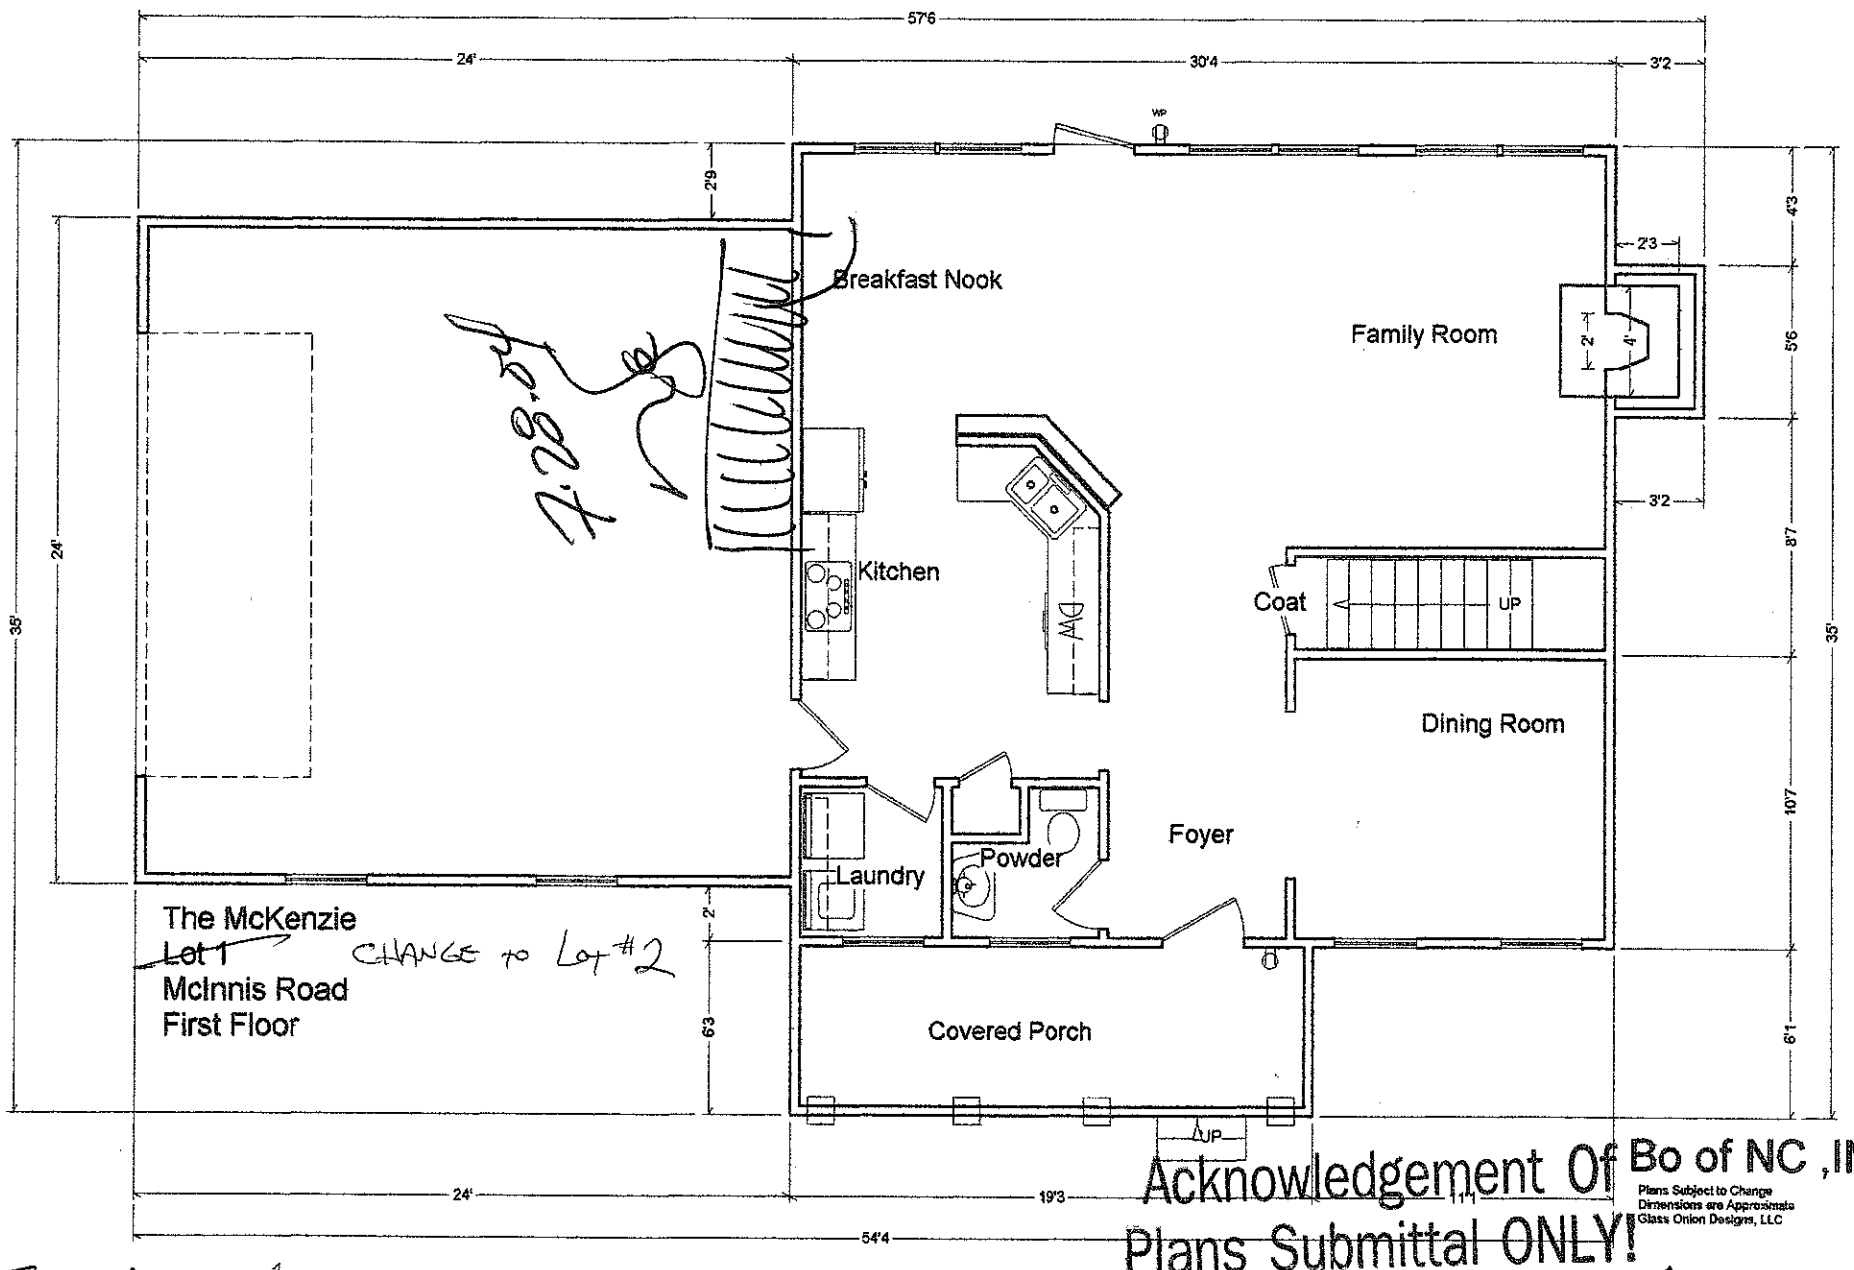


1,228 sq

The McKenzie
~~Lot 1~~ CHANGE to Lot #2
McInnis Road
First Floor


Total Sq ft.
2500.

3. Bed Rooms

Acknowledgement Of Bo of NC, INC
Plans Submittal ONLY!
Plans Subject to Change
Dimensions are Approximate
Glass Onion Designs, LLC

STEVE HEDRICK Date 7-16-04

Date 7-16-04

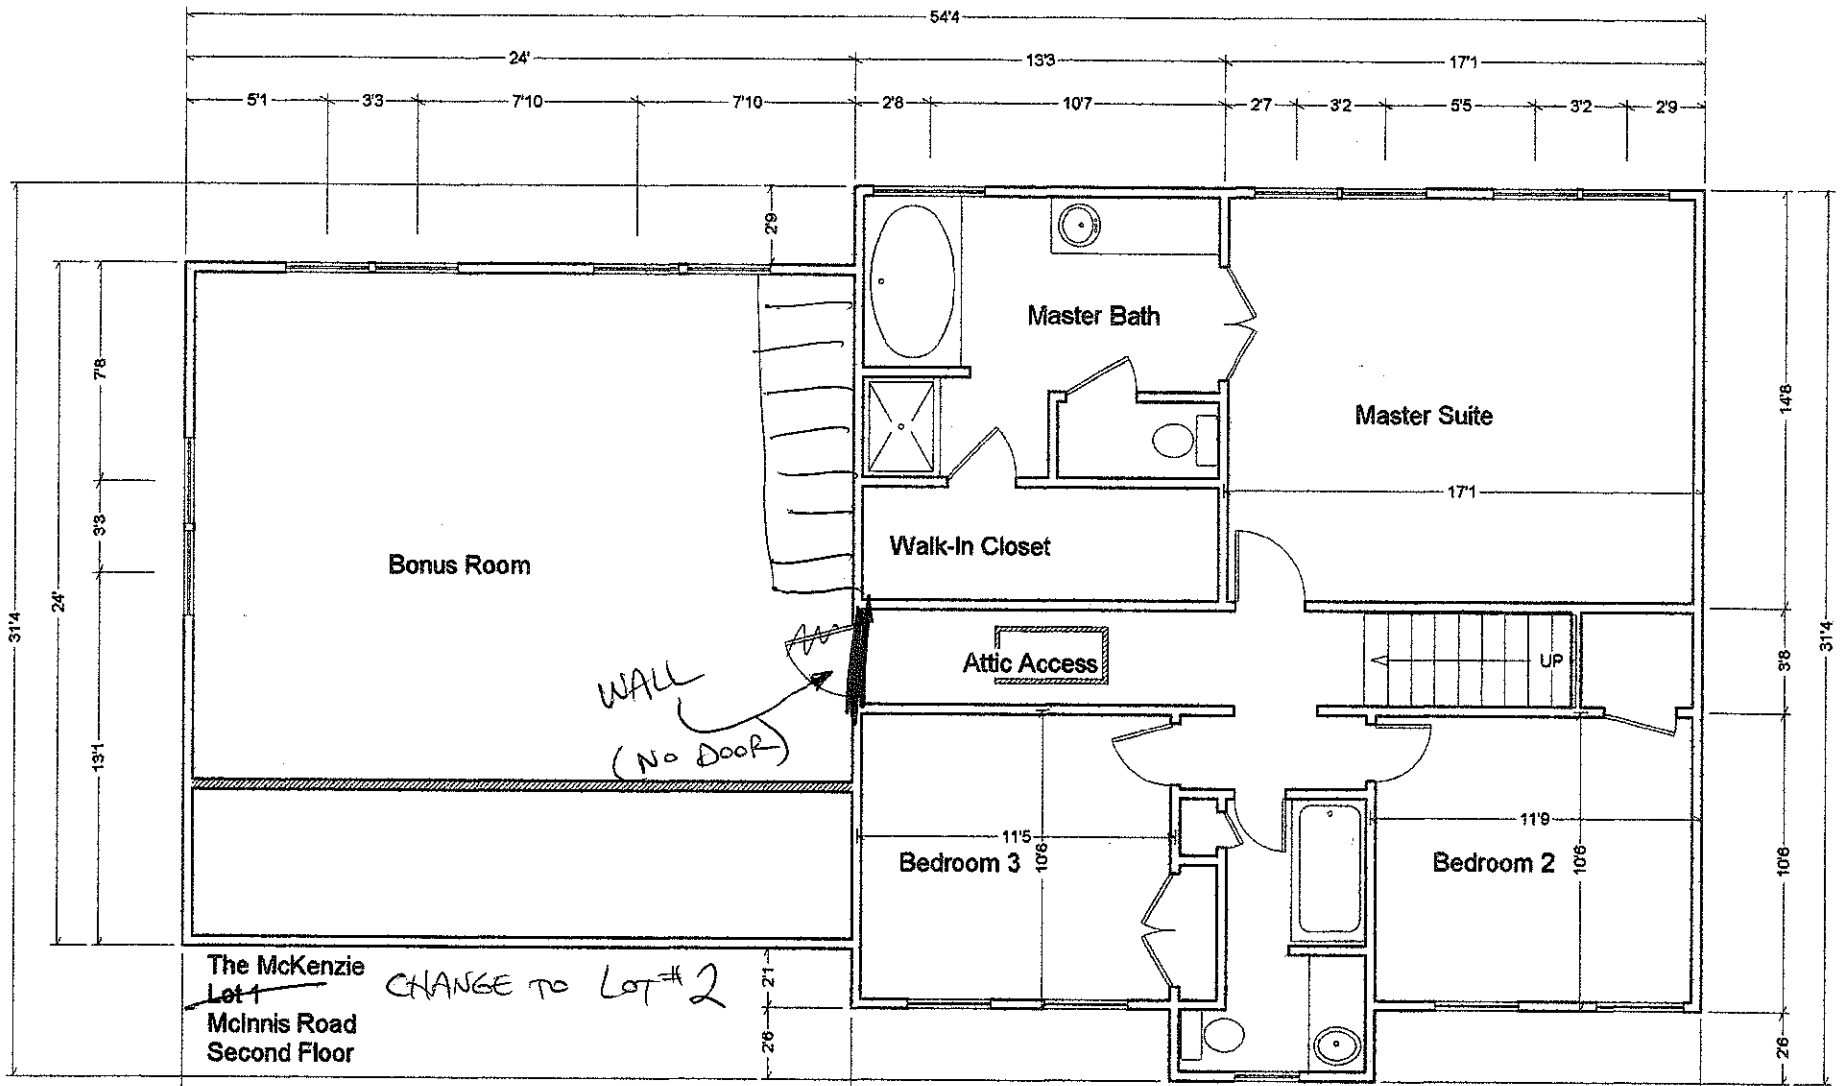

Bo of NC, INC

Plans Subject to Change
Dimensions are Approximate
Glass Onion Designs, LLC

Acknowledgement Of
Plans Submittal ONLY!

STEVE HENDRICK Date 7-16-04

Date 7-16-04