
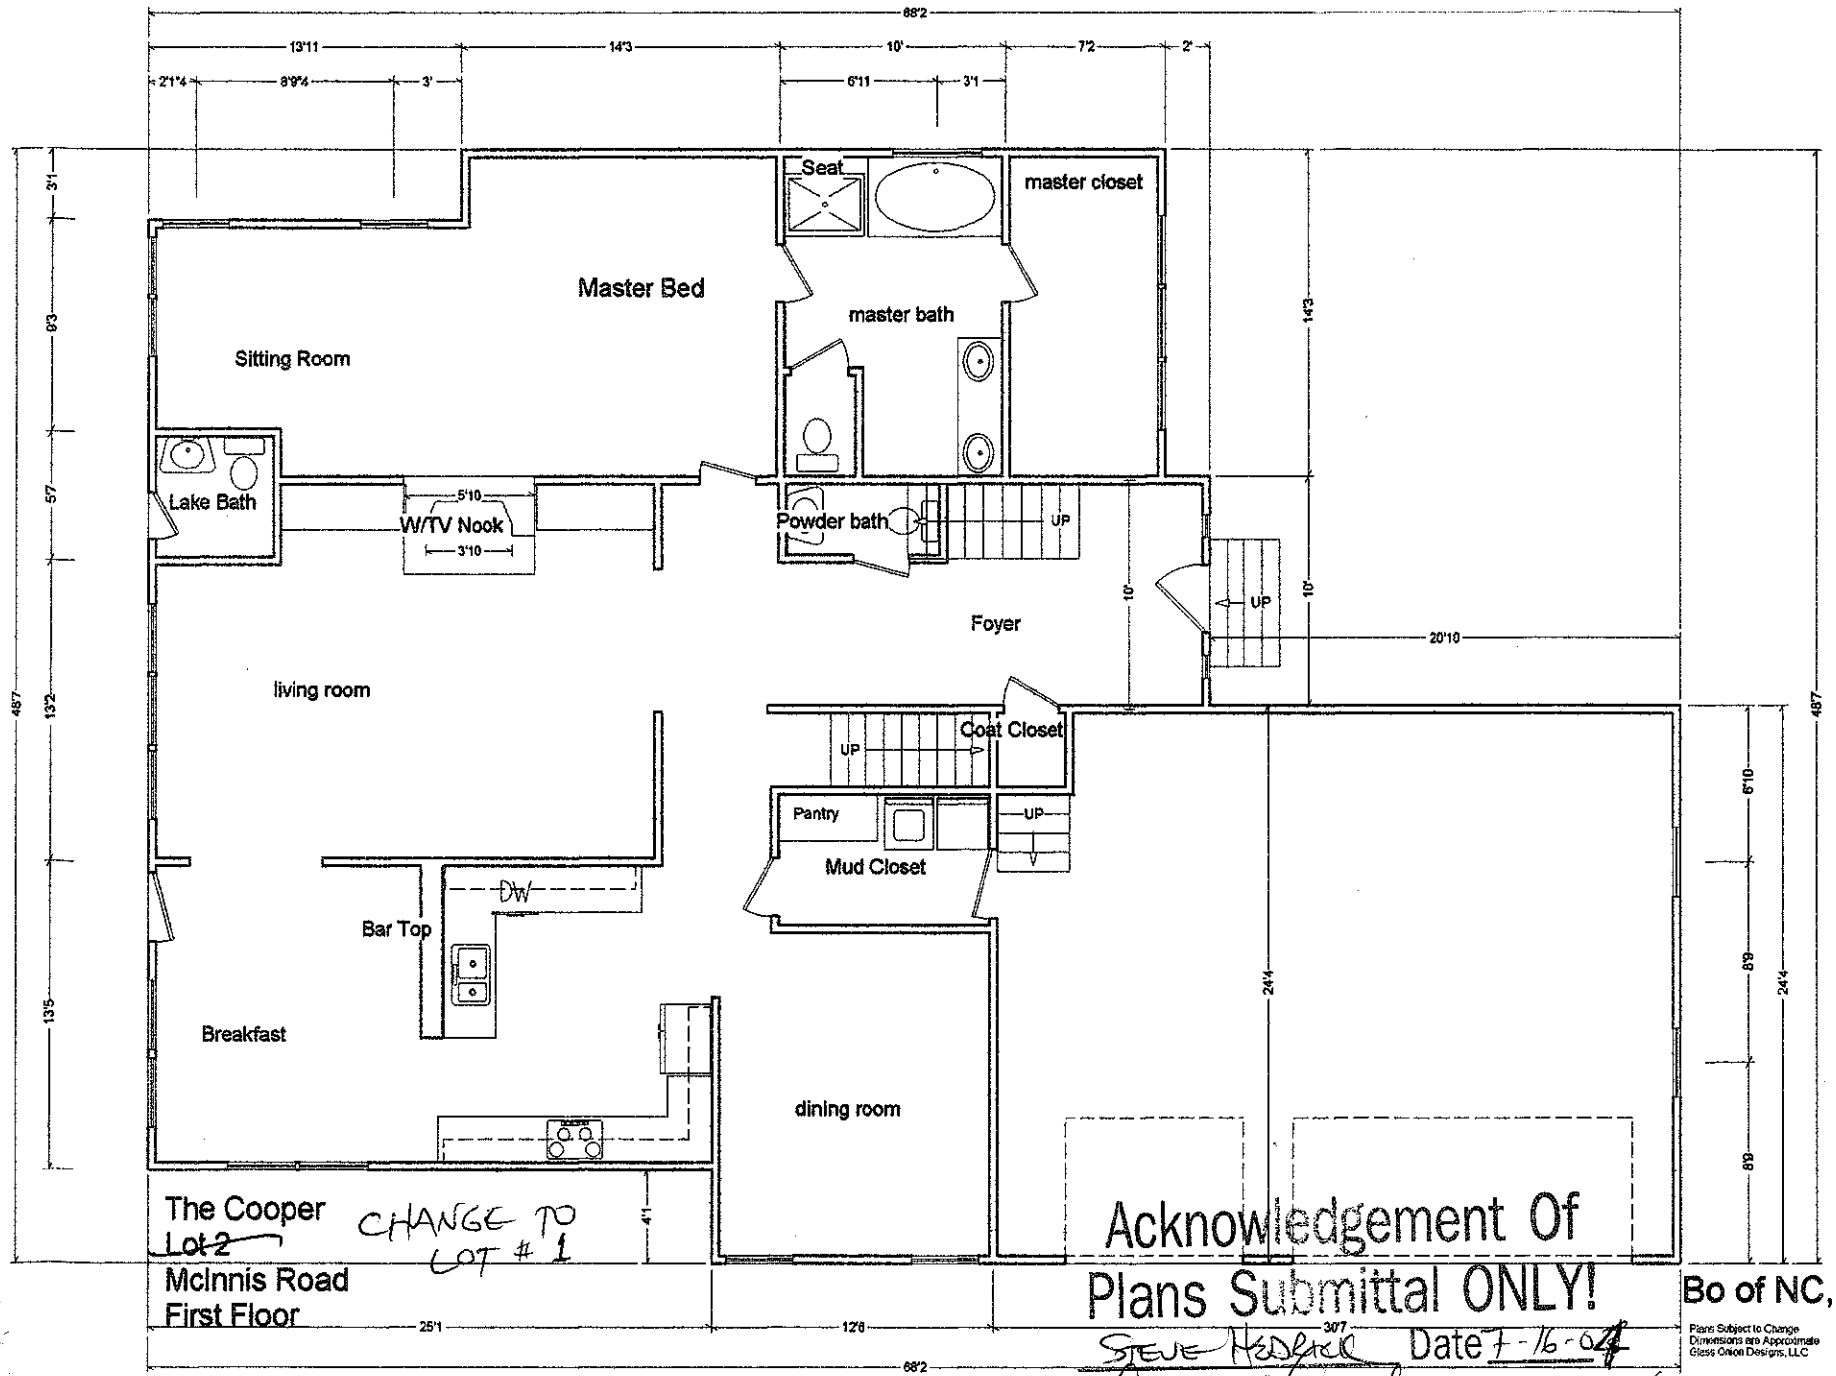


ToTal Sq. Ft.
2580. 4. Bed Rooms

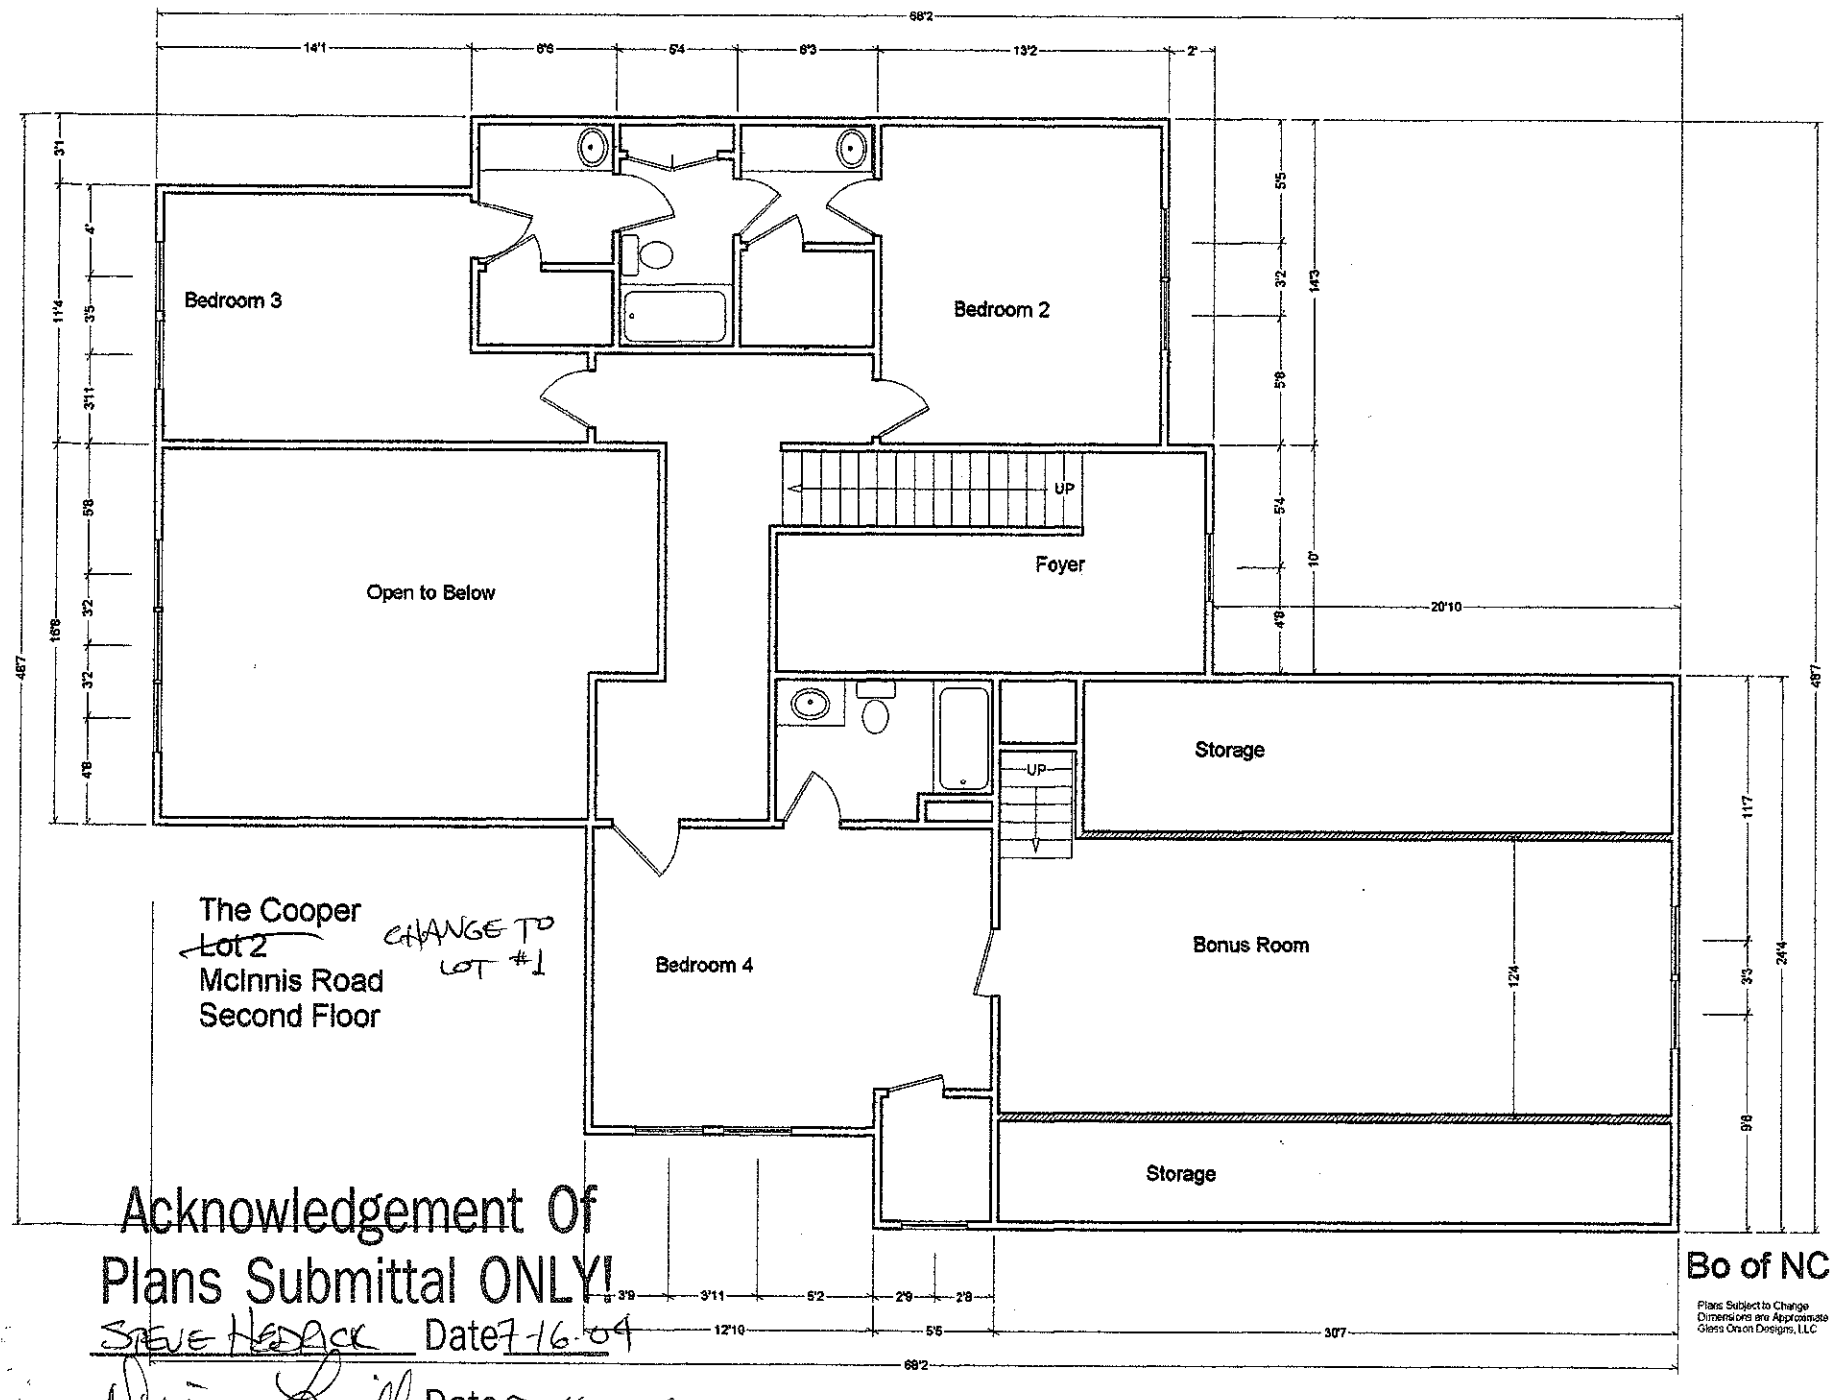

Acknowledgement Of
Plans Submittal ONLY!

STEVE HEDRICK Date 7-16-04

Diane Brindle Date 7-16-04

Bo of NC, INC

Plans Subject to Change
Dimensions are Approximate
Glass Onion Designs, LLC