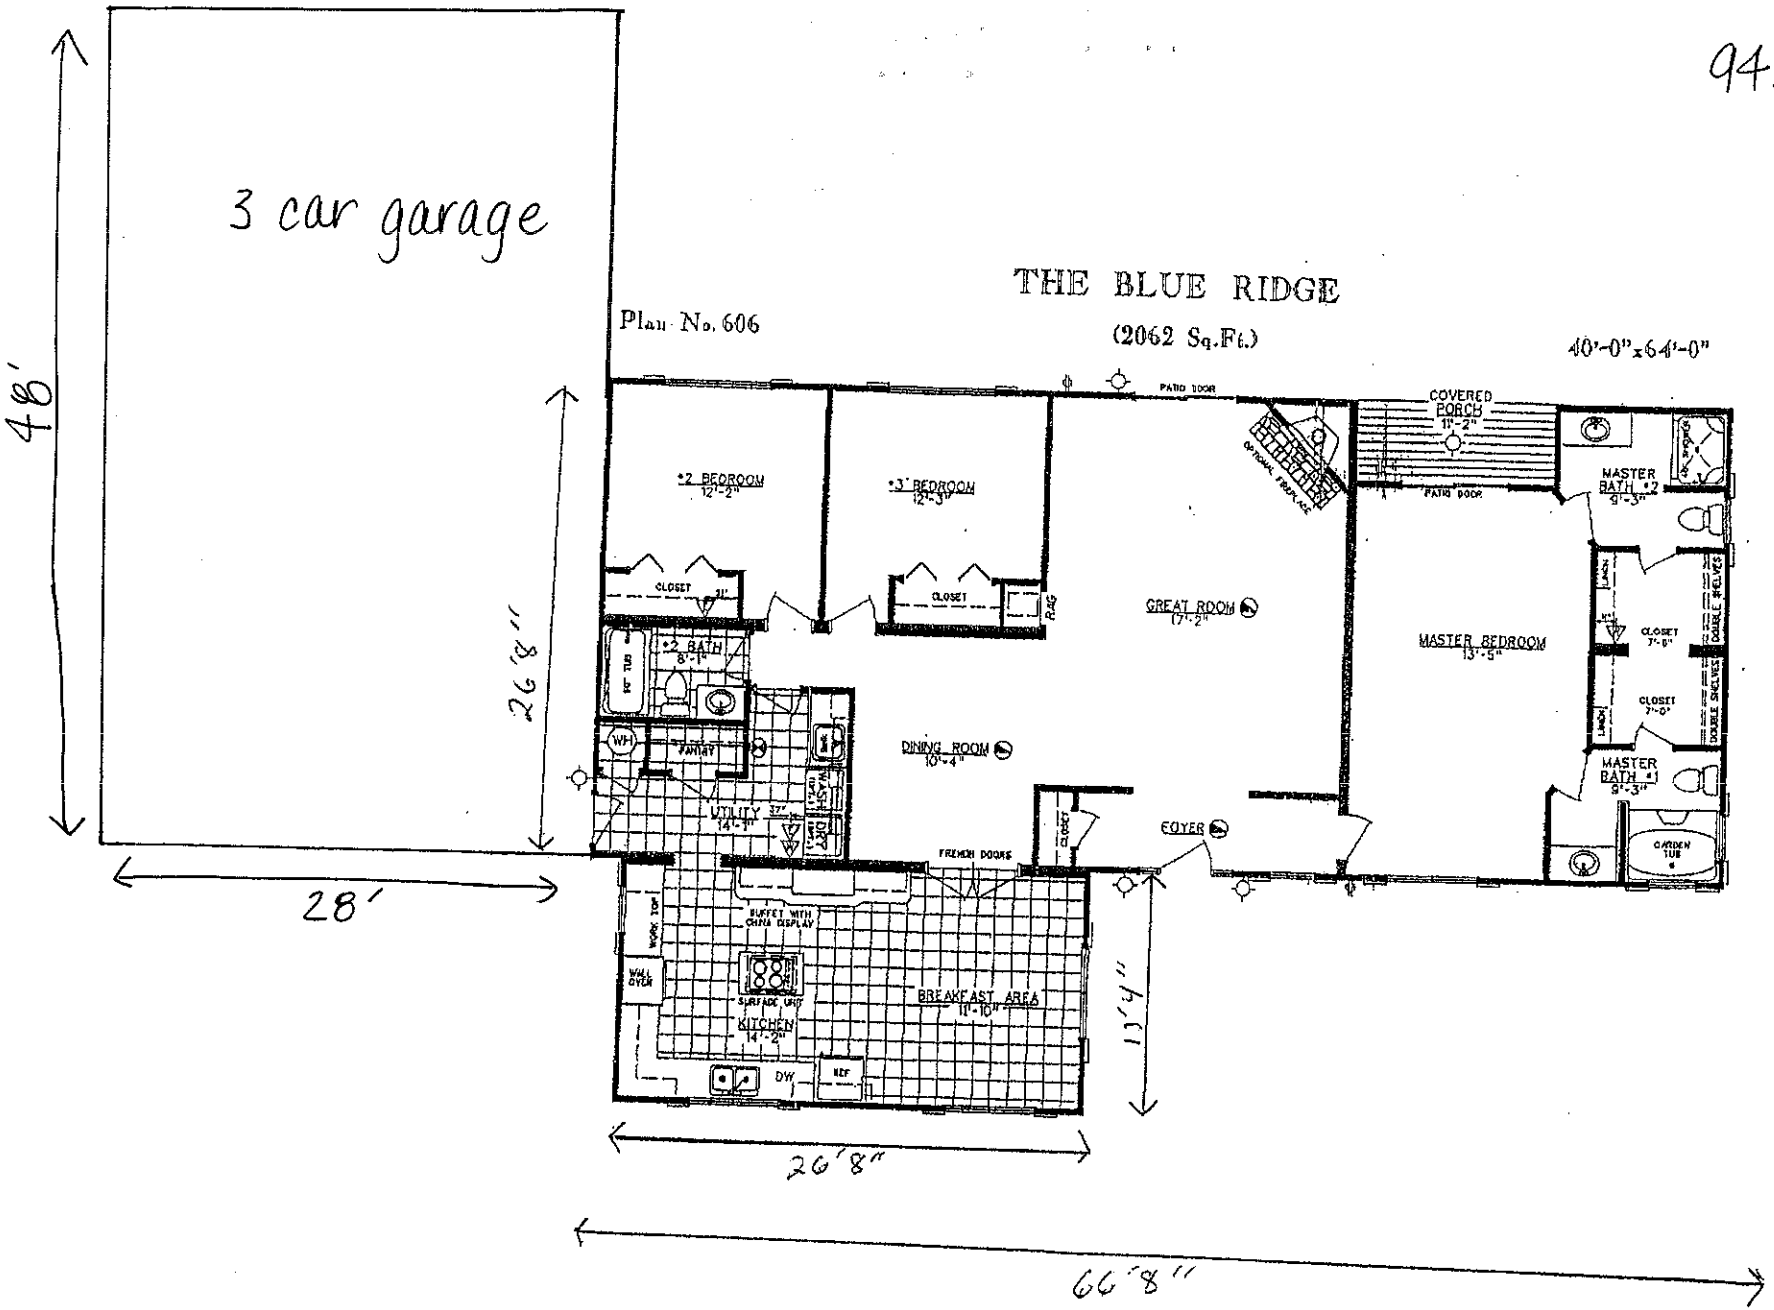
94.8 x 61.4


3 car garage
48'
28'
26'8"
THE BLUE RIDGE
Plan No. 606
(2062 Sq.Ft.)
40'-0" x 64'-0"
PATIO DOOR
COVERED PORCH 11'-2"
PATIO DOOR
#2 BEDROOM 12'-2"
#3 BEDROOM 12'-3"
CLOSET
CLOSET
RAIL
GREAT ROOM 17'-2"
#2 BATH 8'-1"
TUB
FANTASY
WH
DINING ROOM 10'-4"
UTILITY 14'-1"
W
D
FRENCH DOORS
CLOSET
FOYER
MASTER BATH #2 9'-3"
MASTER BEDROOM 13'-5"
LINEN
CLOSET 7'-6"
CLOSET 7'-0"
DOUBLE SHELVES
MASTER BATH #1 9'-3"
GARDEN TUB
BUFFET WITH CHINA DISPLAY
WORK TOP
WALL OVEN
SURFACE UNIT
KITCHEN 14'-2"
BREAKFAST AREA 11'-10"
DW
REF
13'4"
26'8"
66'8"