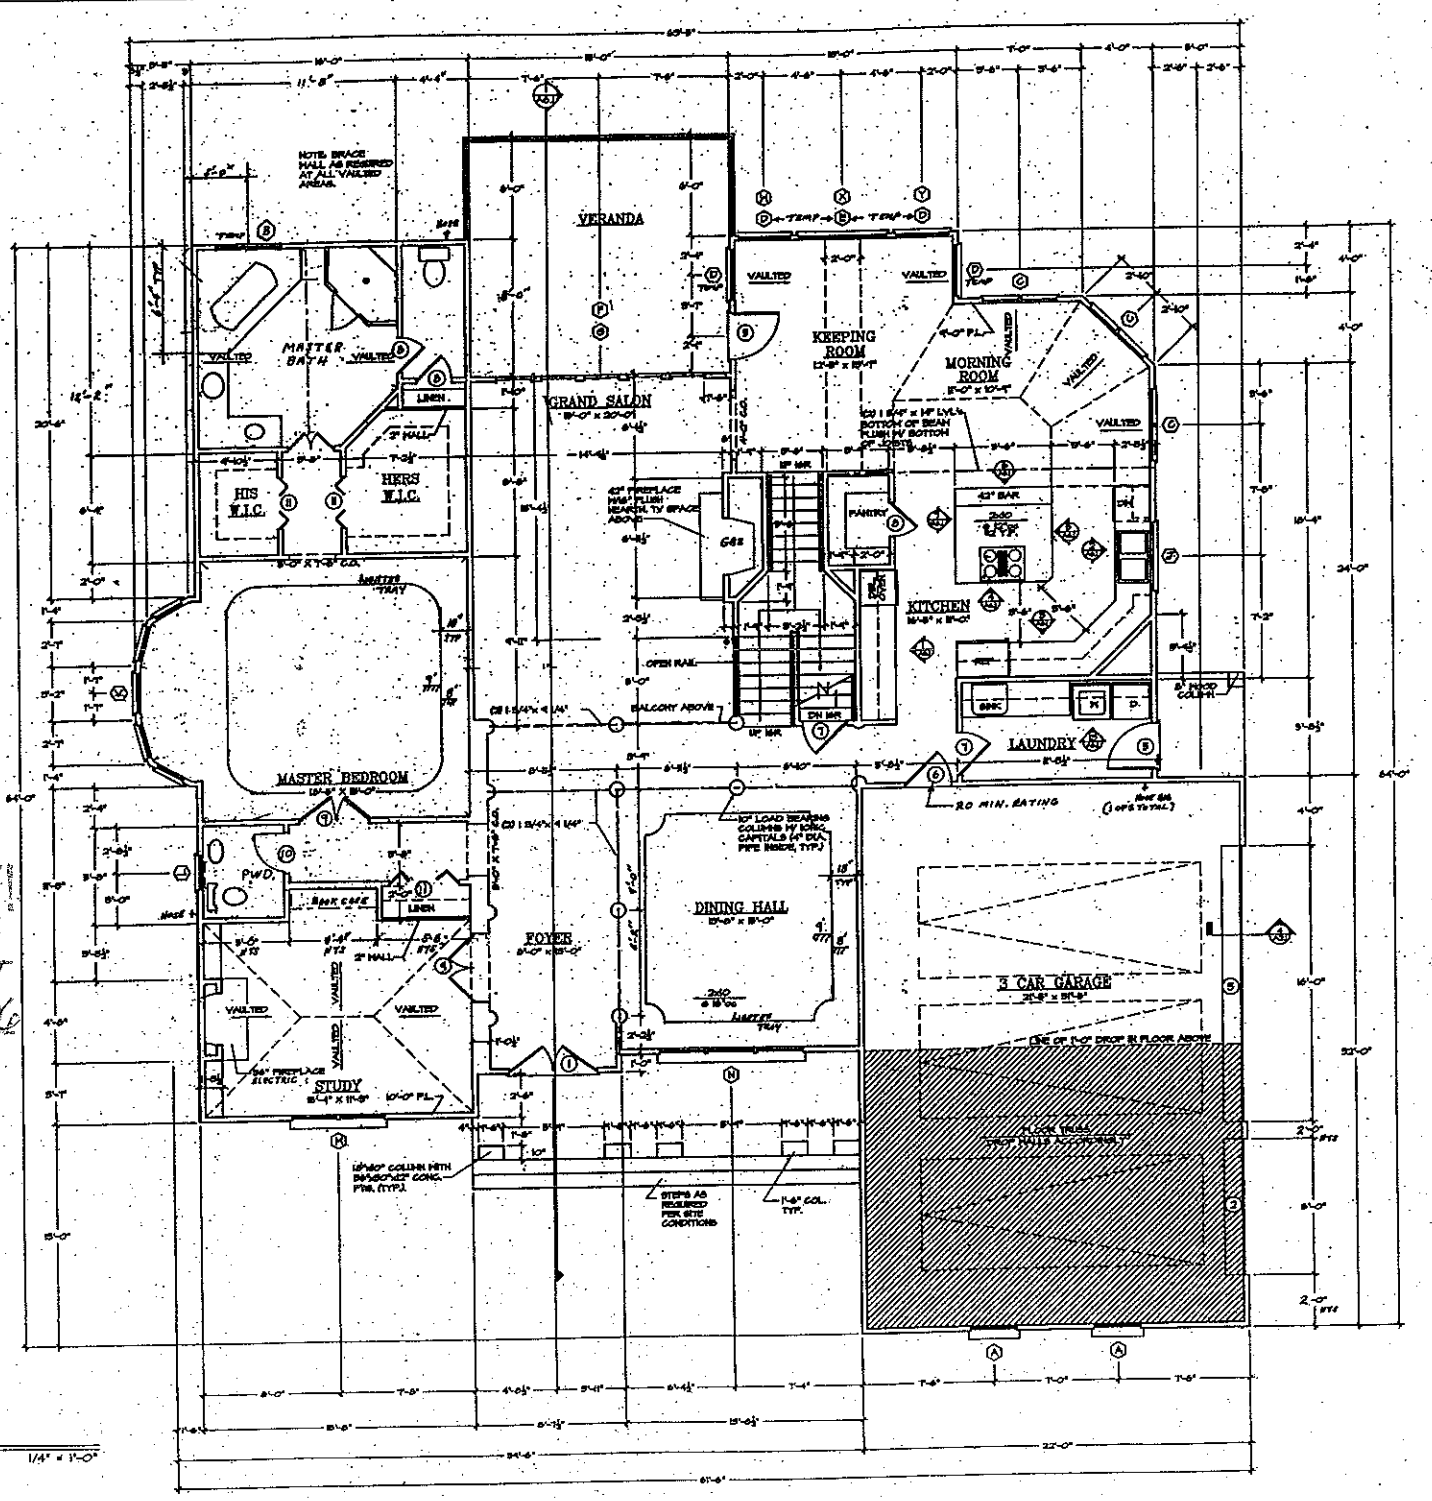



Acknowledgement Of
Plans Submittal ONLY!

Elaine Lane Date 3/8/06

Date 3/8/06

FIRST FLOOR PLAN

1/A2.2 1/4" = 1'-0"

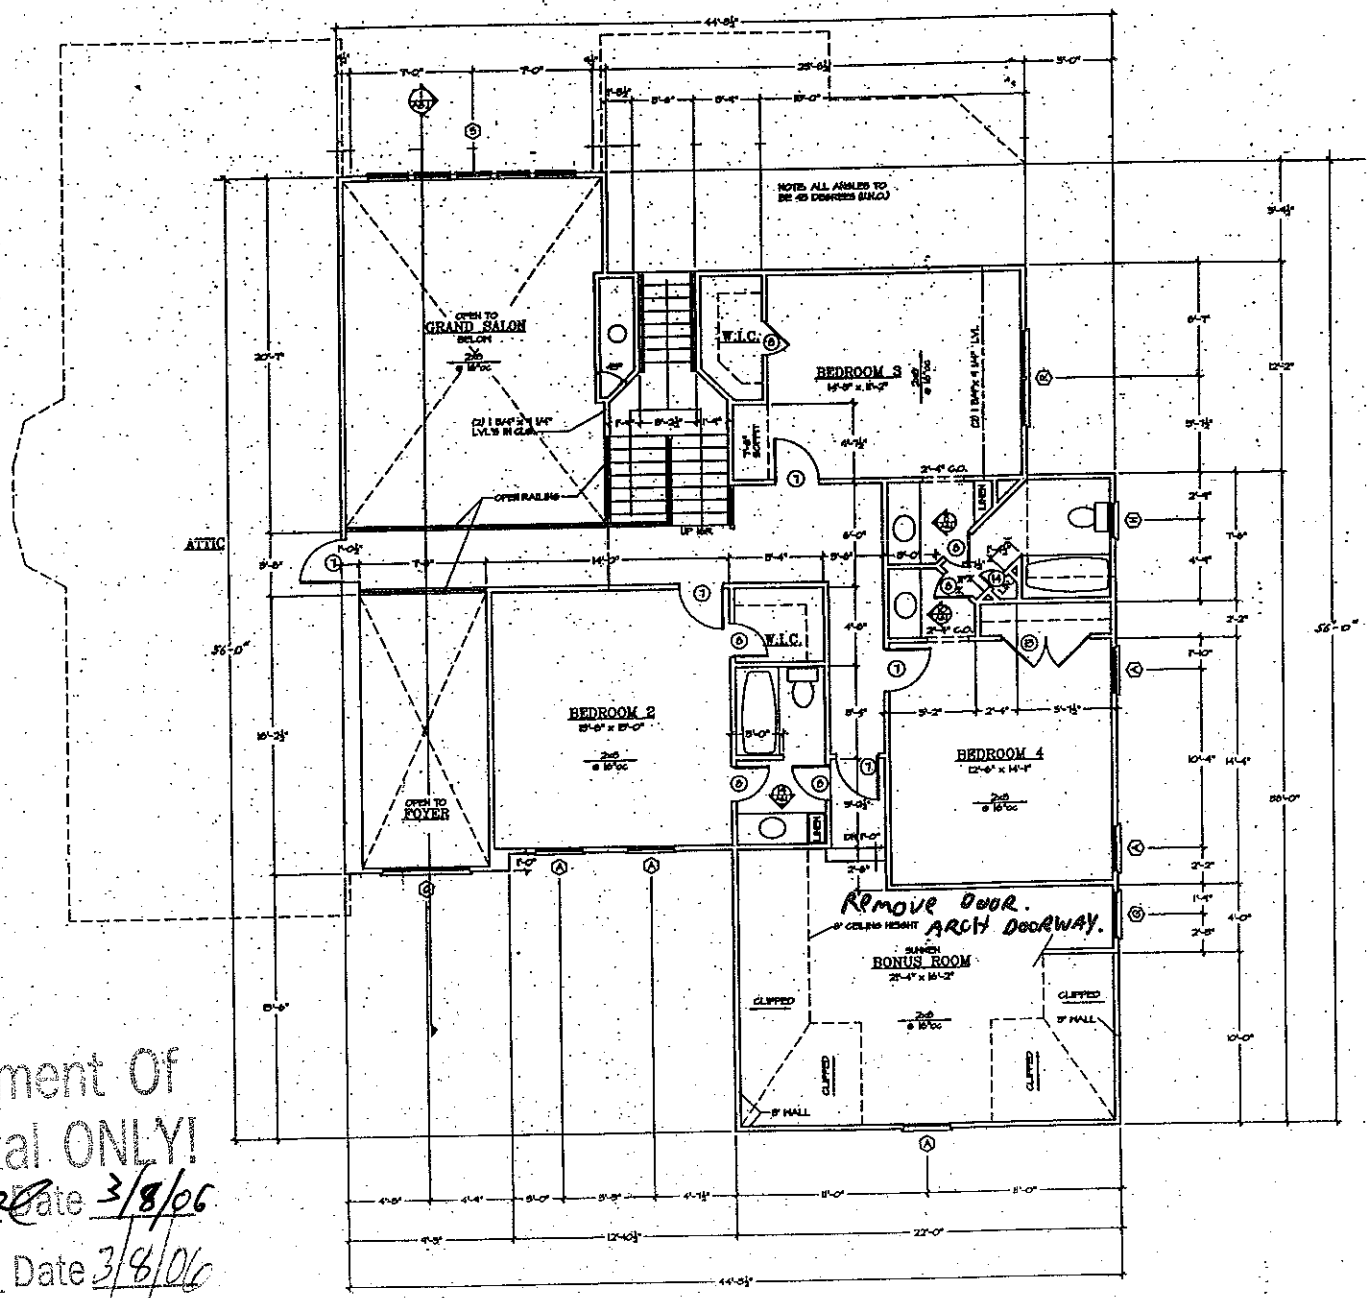

Acknowledgement Of
Plans Submittal ONLY!


Date 3/8/06

Date 3/8/06


SECOND FLOOR PLAN

VA23

1/4" = 1'-0"

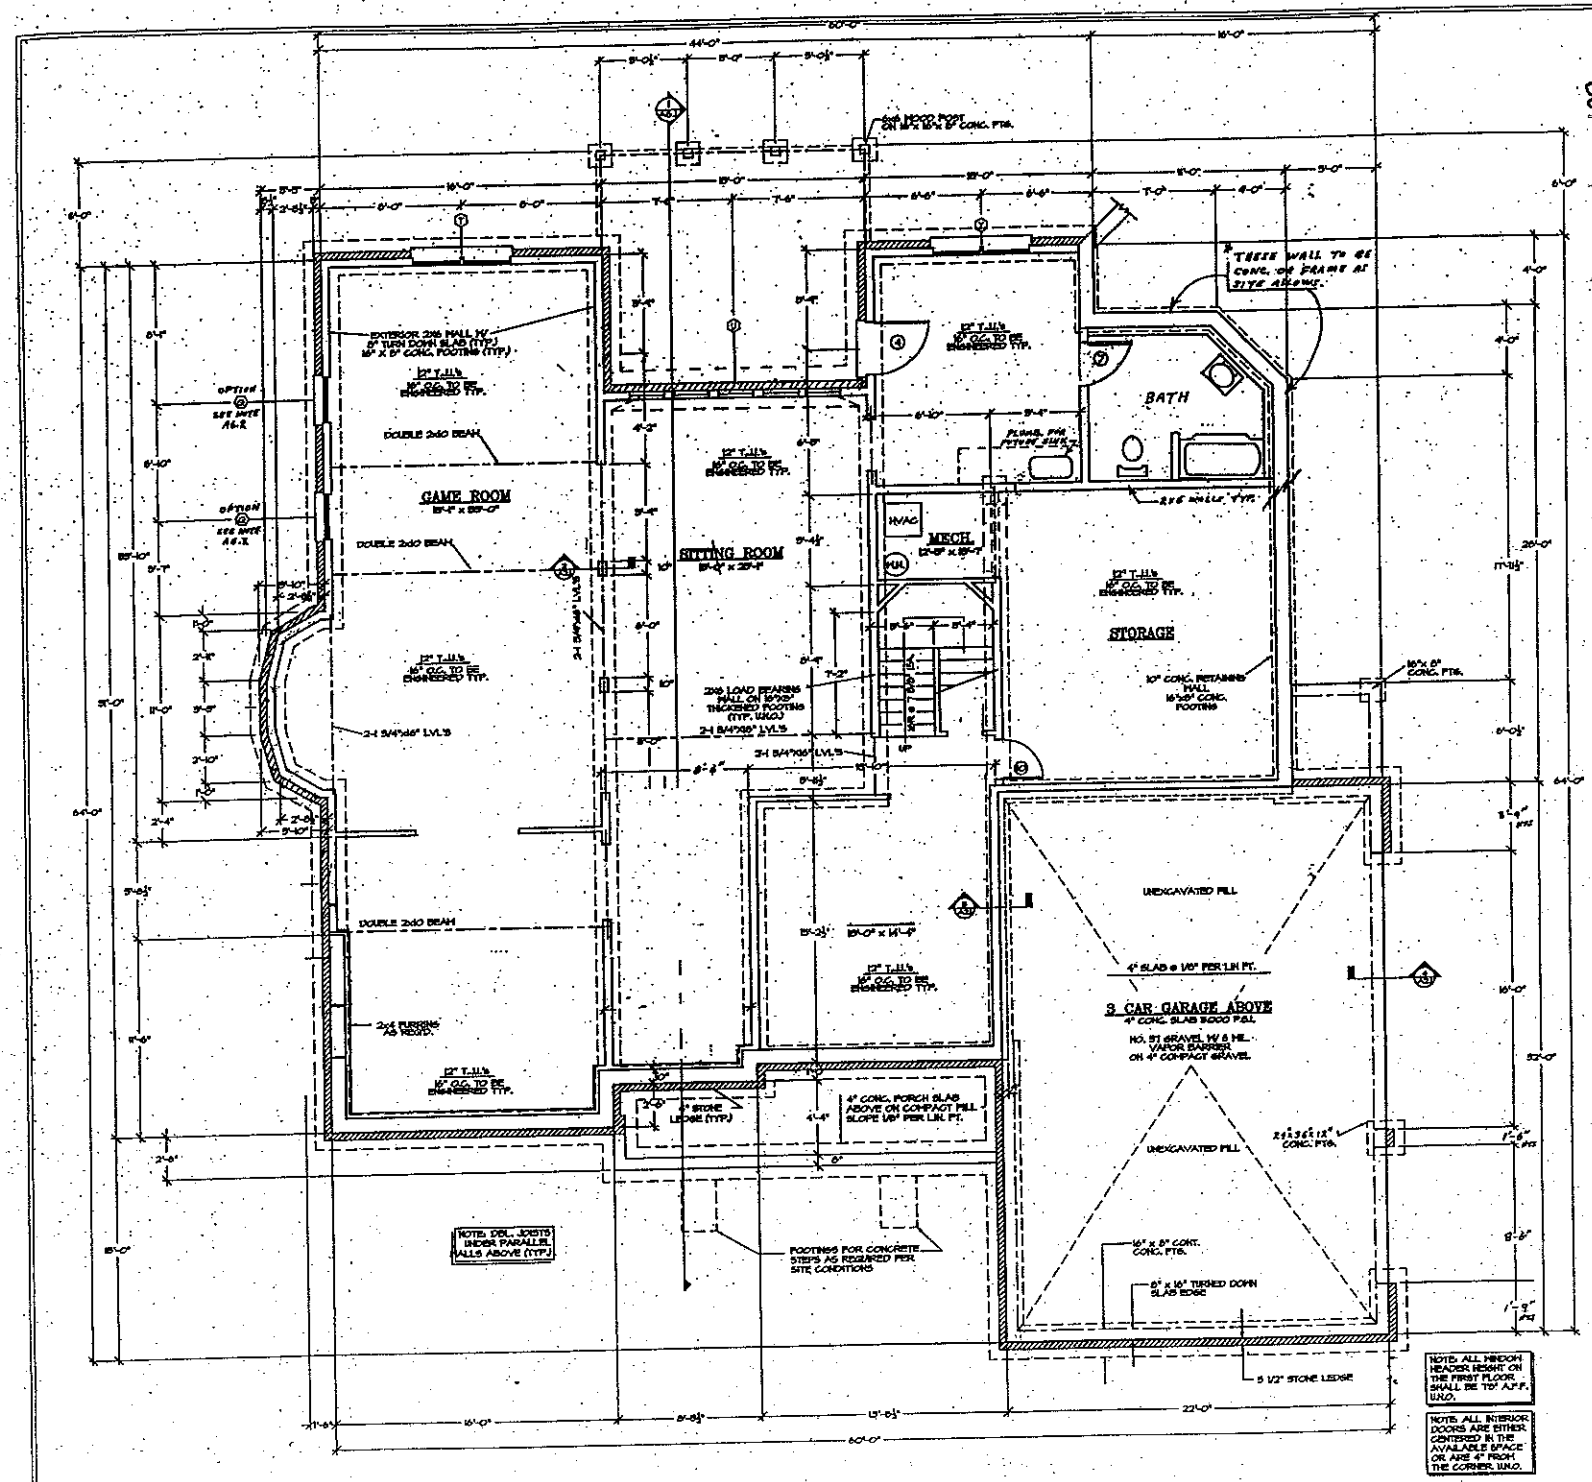


BASEMENT/ FOUNDATION PLAN

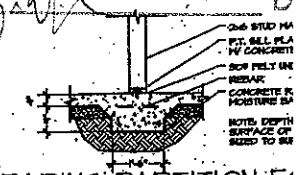


BEARING PARTITION FO

2/A2.1

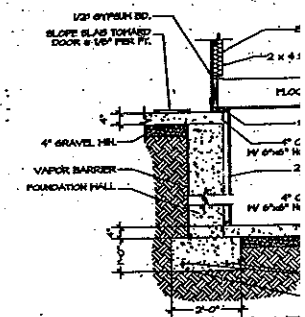

SECTION @ GARAGE

3/A2.1

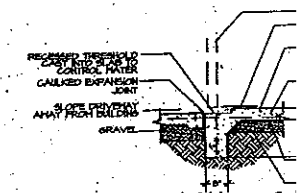

SLAB SECTION @ GA

4/A2.1

Acknowledgem
Plans Submitta
D
D
THIS STAMP IS NOT
AN ILLEGAL SET