
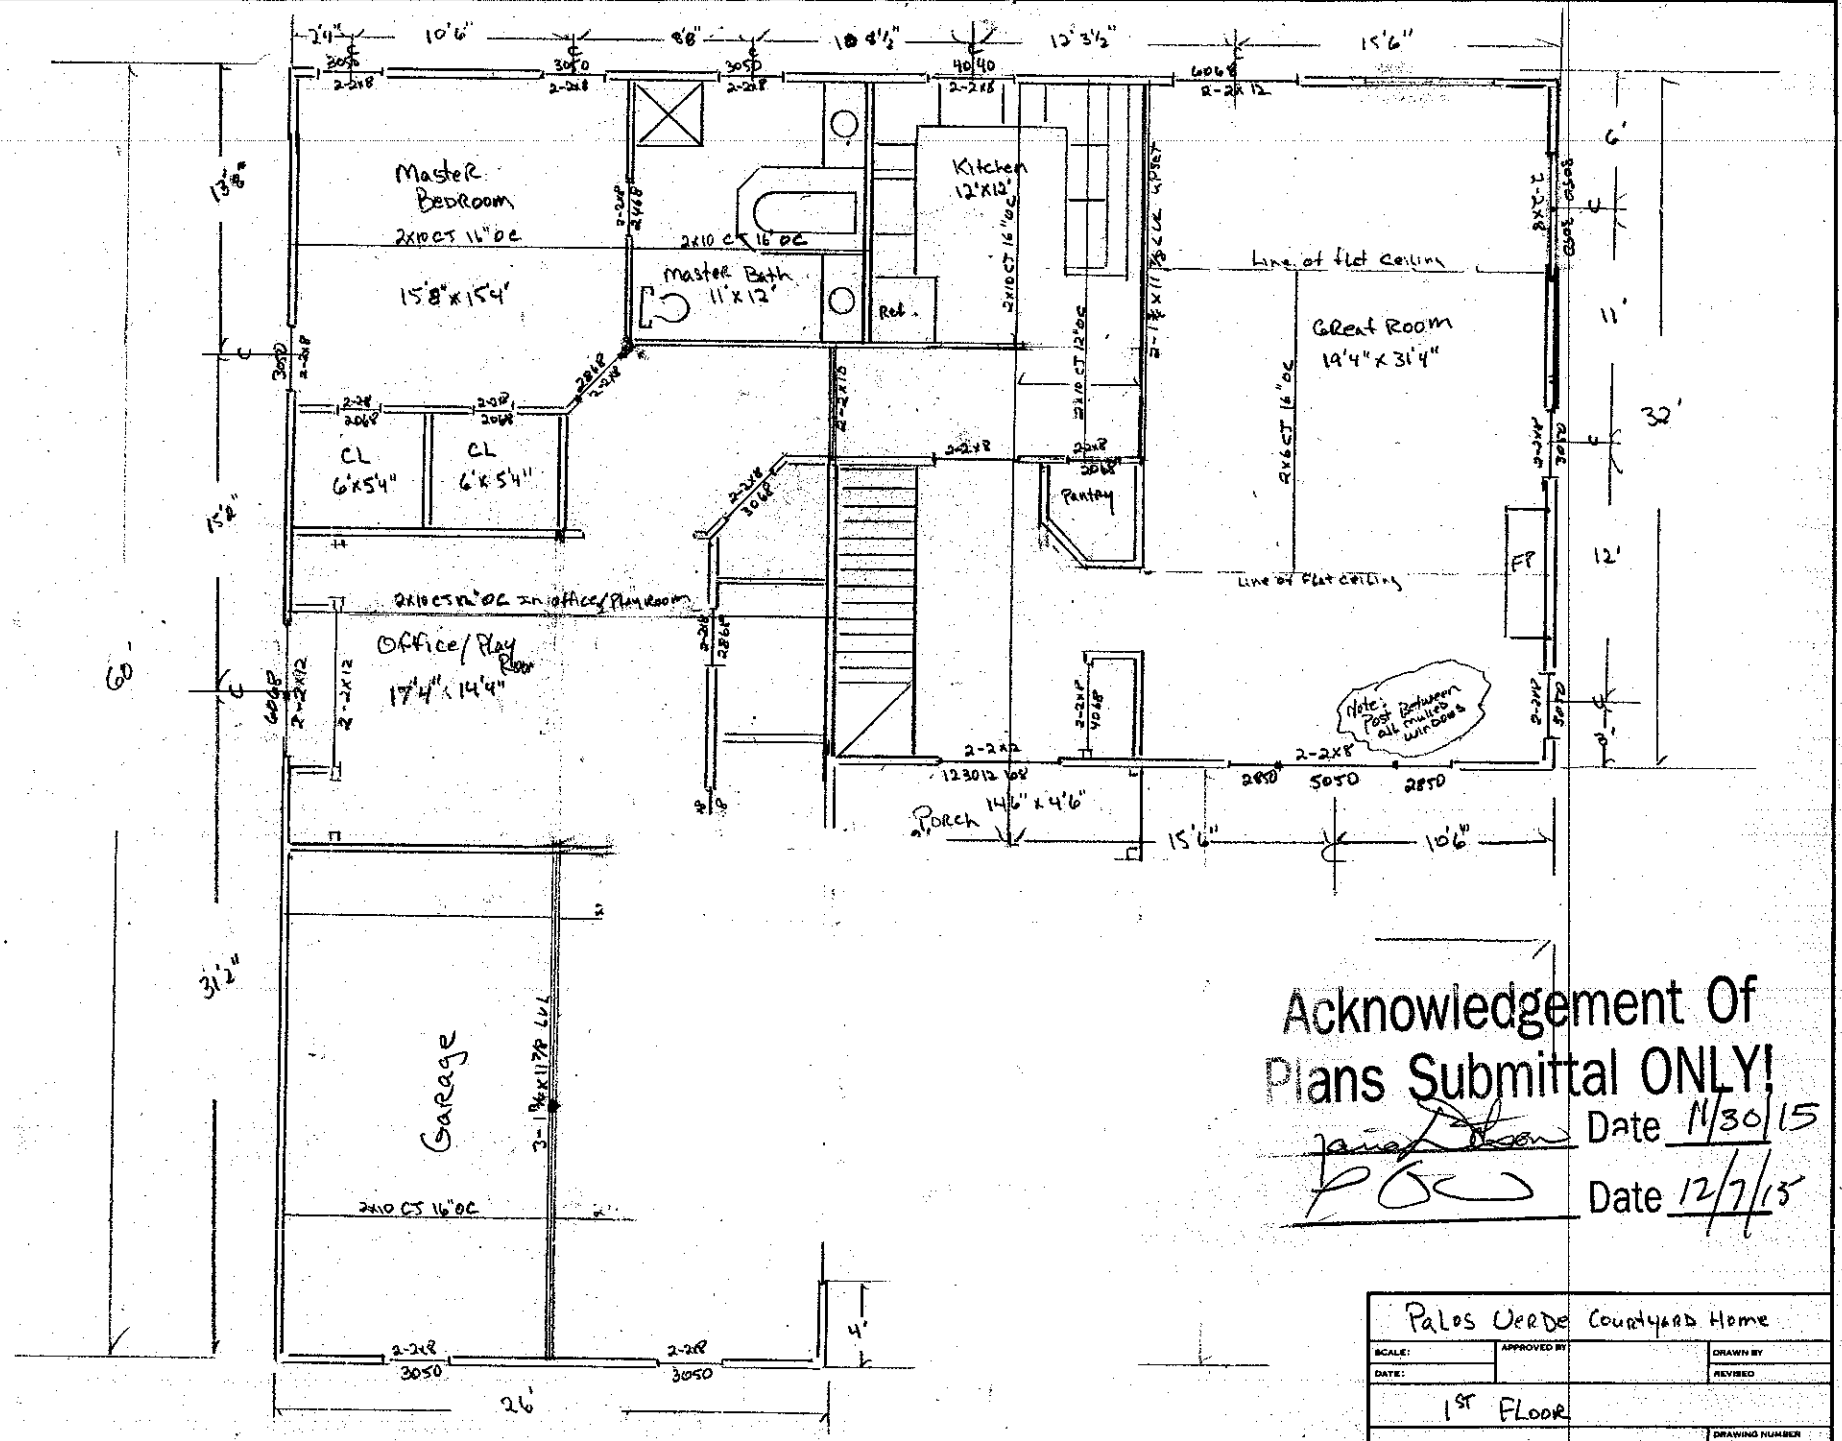


Acknowledgement Of Plans Submittal ONLY!

Date 11/30/15

Date 12/7/15

Palos Verde Courtyard Home		
SCALE:	APPROVED BY	DRAWN BY
DATE:		REVISED
1ST FLOOR		
		DRAWING NUMBER

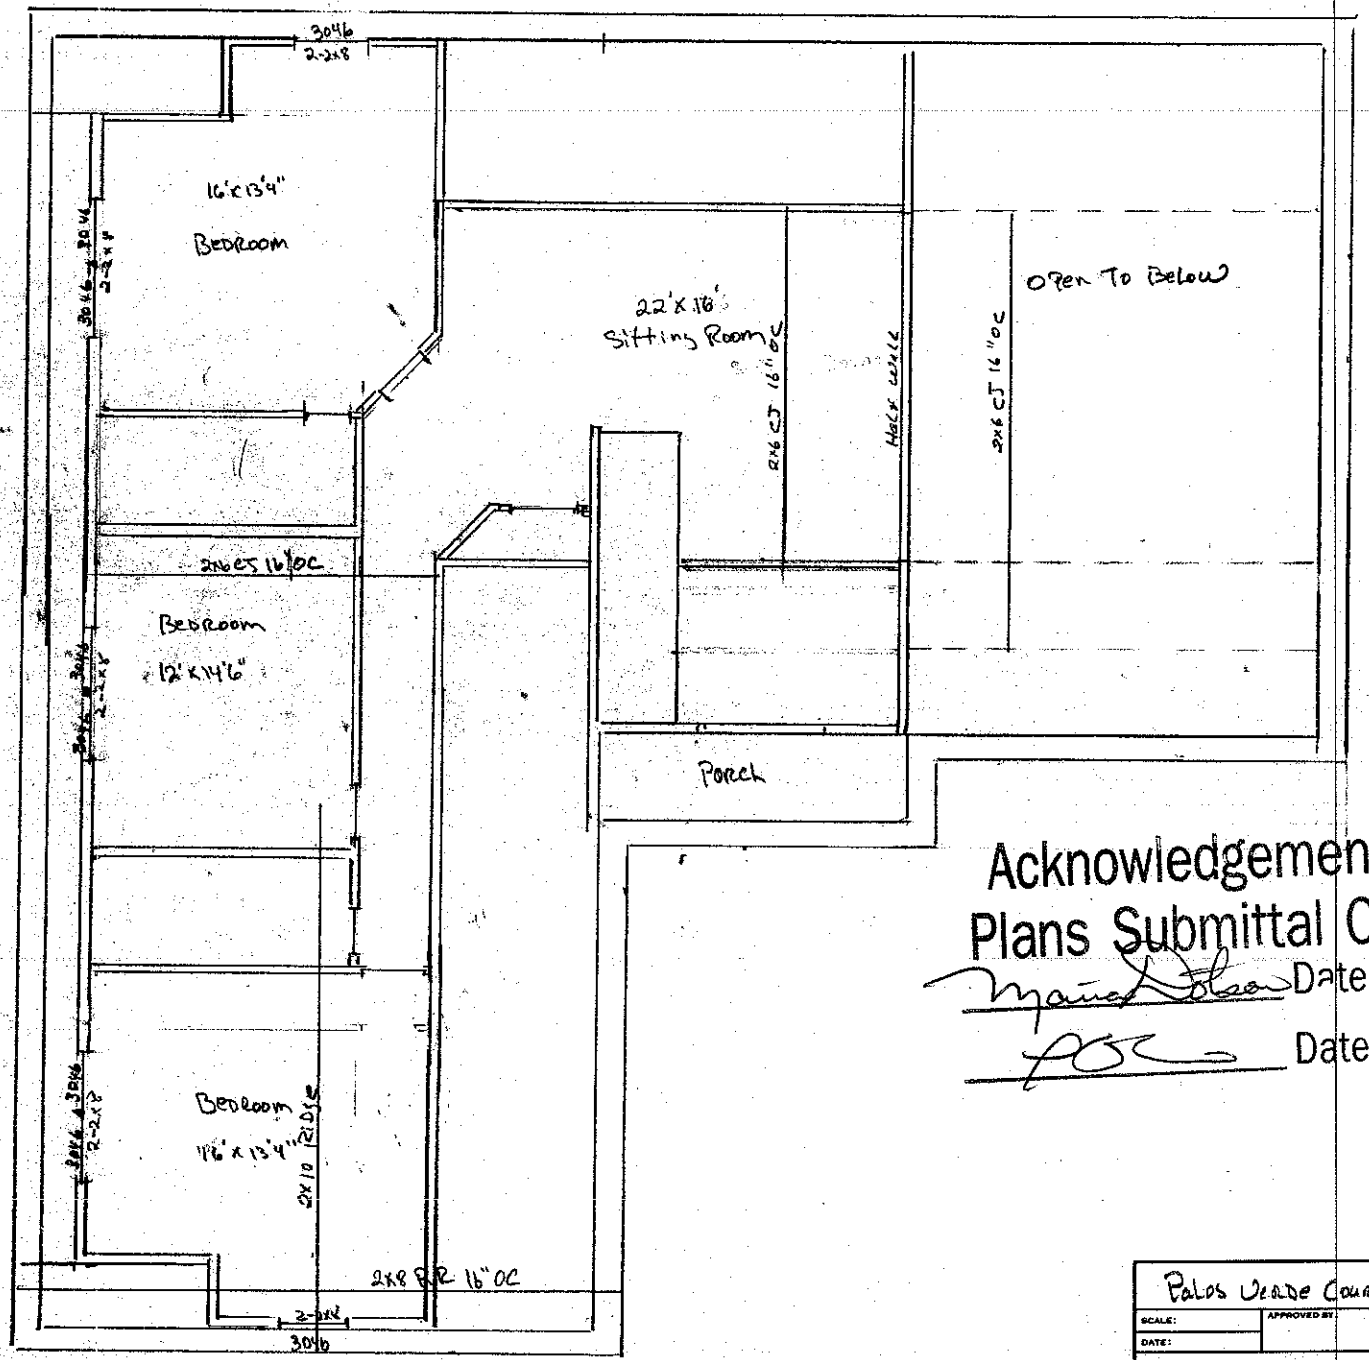


Acknowledgement Of
Plans Submittal ONLY!

Date 11/30/15

Date 12/7/15

Palos Verde Courtyard Home		
SCALE:	APPROVED BY:	DRAWN BY
DATE:		REVISED
2ND FLOOR		
		DRAWING NUMBER

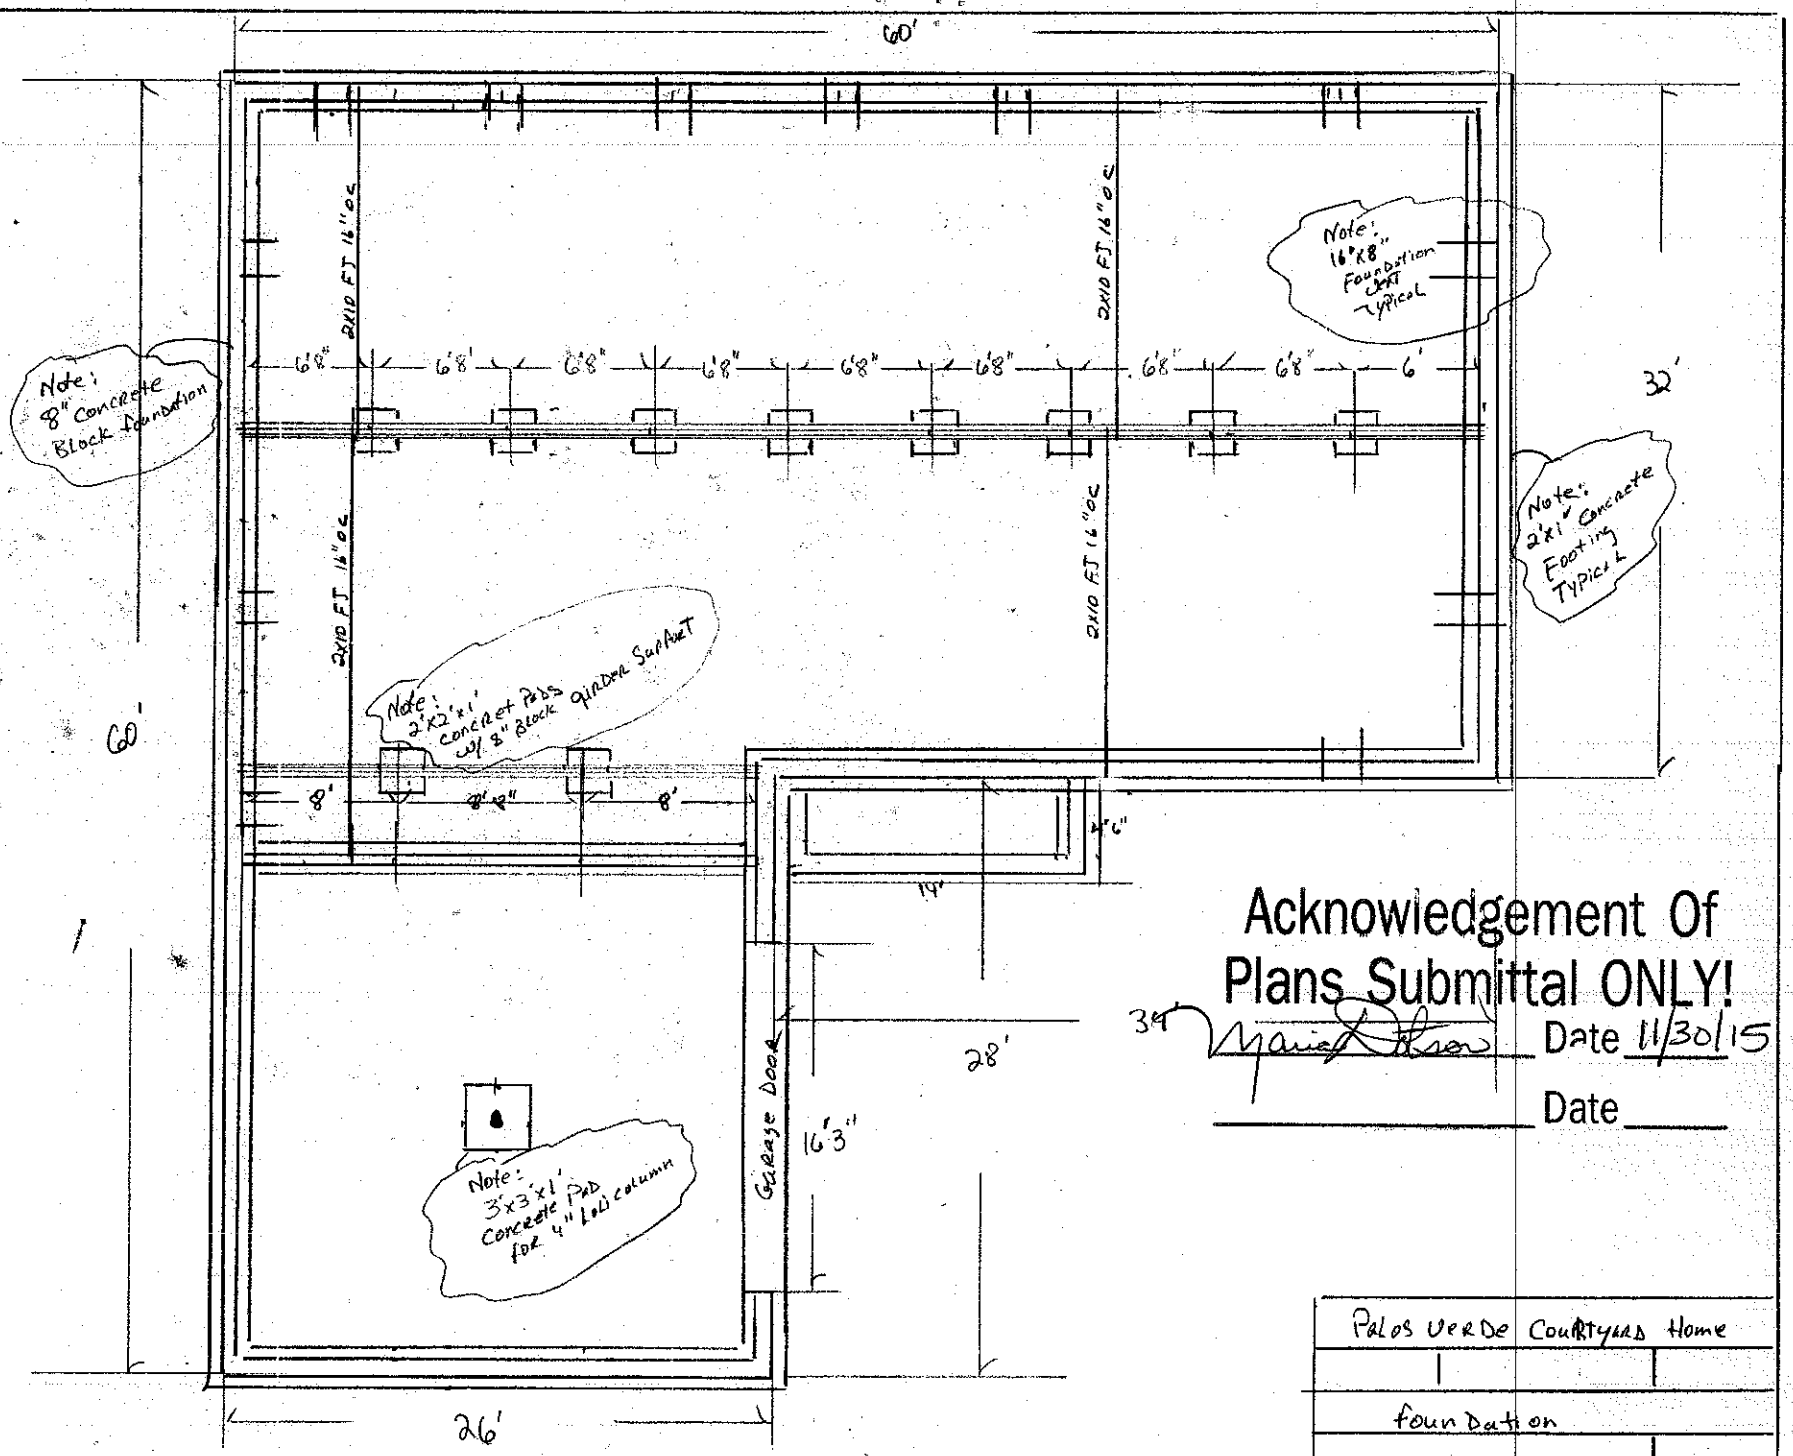

Acknowledgement Of Plans Submittal ONLY!

Date 11/30/15

Date

Palos Verde Courtyard Home

foundation