


Acknowledgement Of
Plans Submittal ONLY
Date 2/1
Date



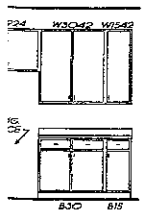


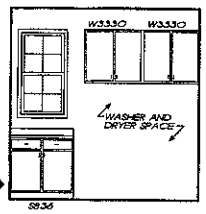

LAUND. RM.
1/4" = 1'-0"

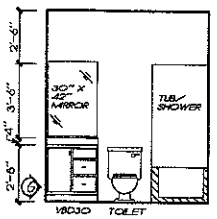


BATH ELEV.
1/4" = 1'-0"

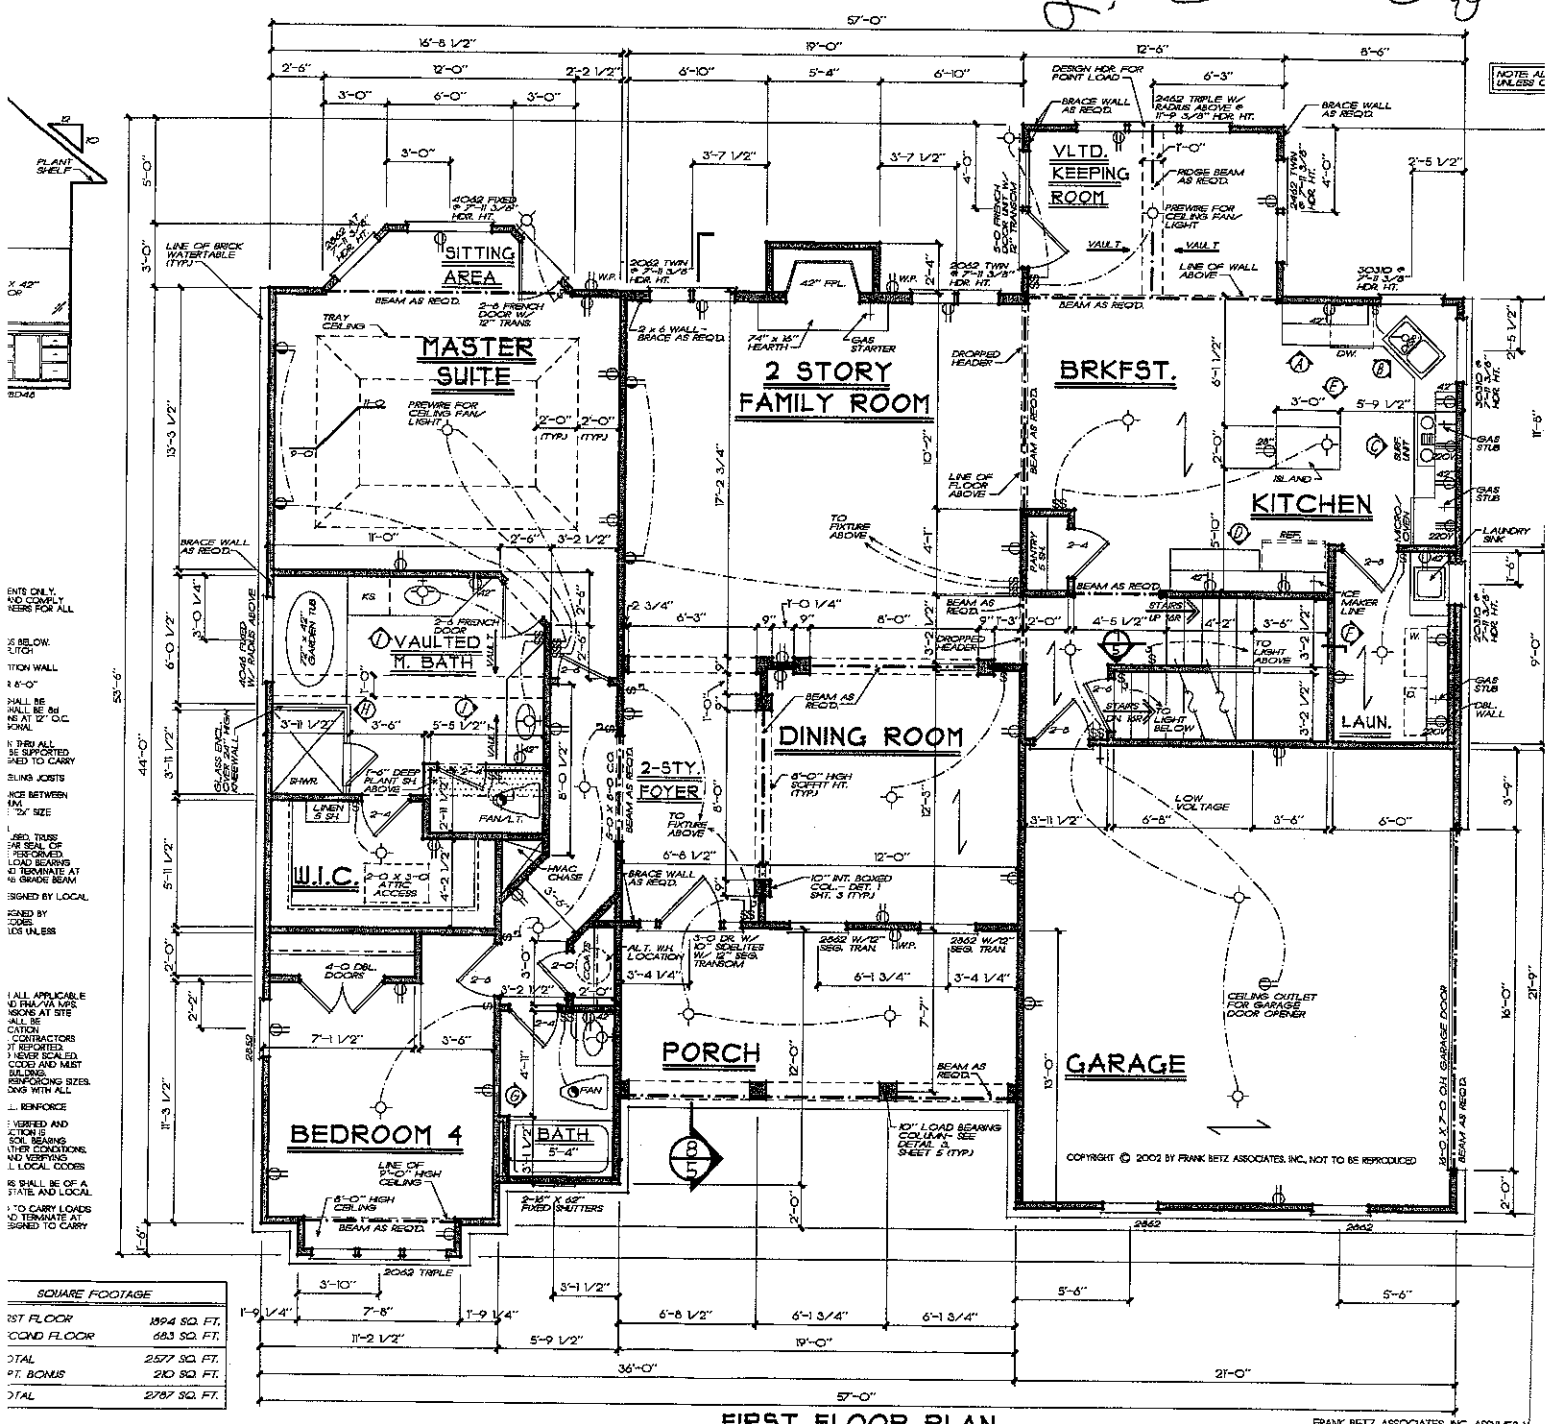

SQUARE FOOTAGE	
1ST FLOOR	1894 SQ. FT.
2ND FLOOR	683 SQ. FT.
TOTAL	2577 SQ. FT.
OPT. BONUS	210 SQ. FT.
TOTAL	2787 SQ. FT.

FIRST FLOOR PLAN
1/4" = 1'-0"

FRANK BETZ ASSOCIATES, INC. ASSUMES N
FOR ANY CHANGES OR MODIFICATIONS M
PLANS BY OTHERS.

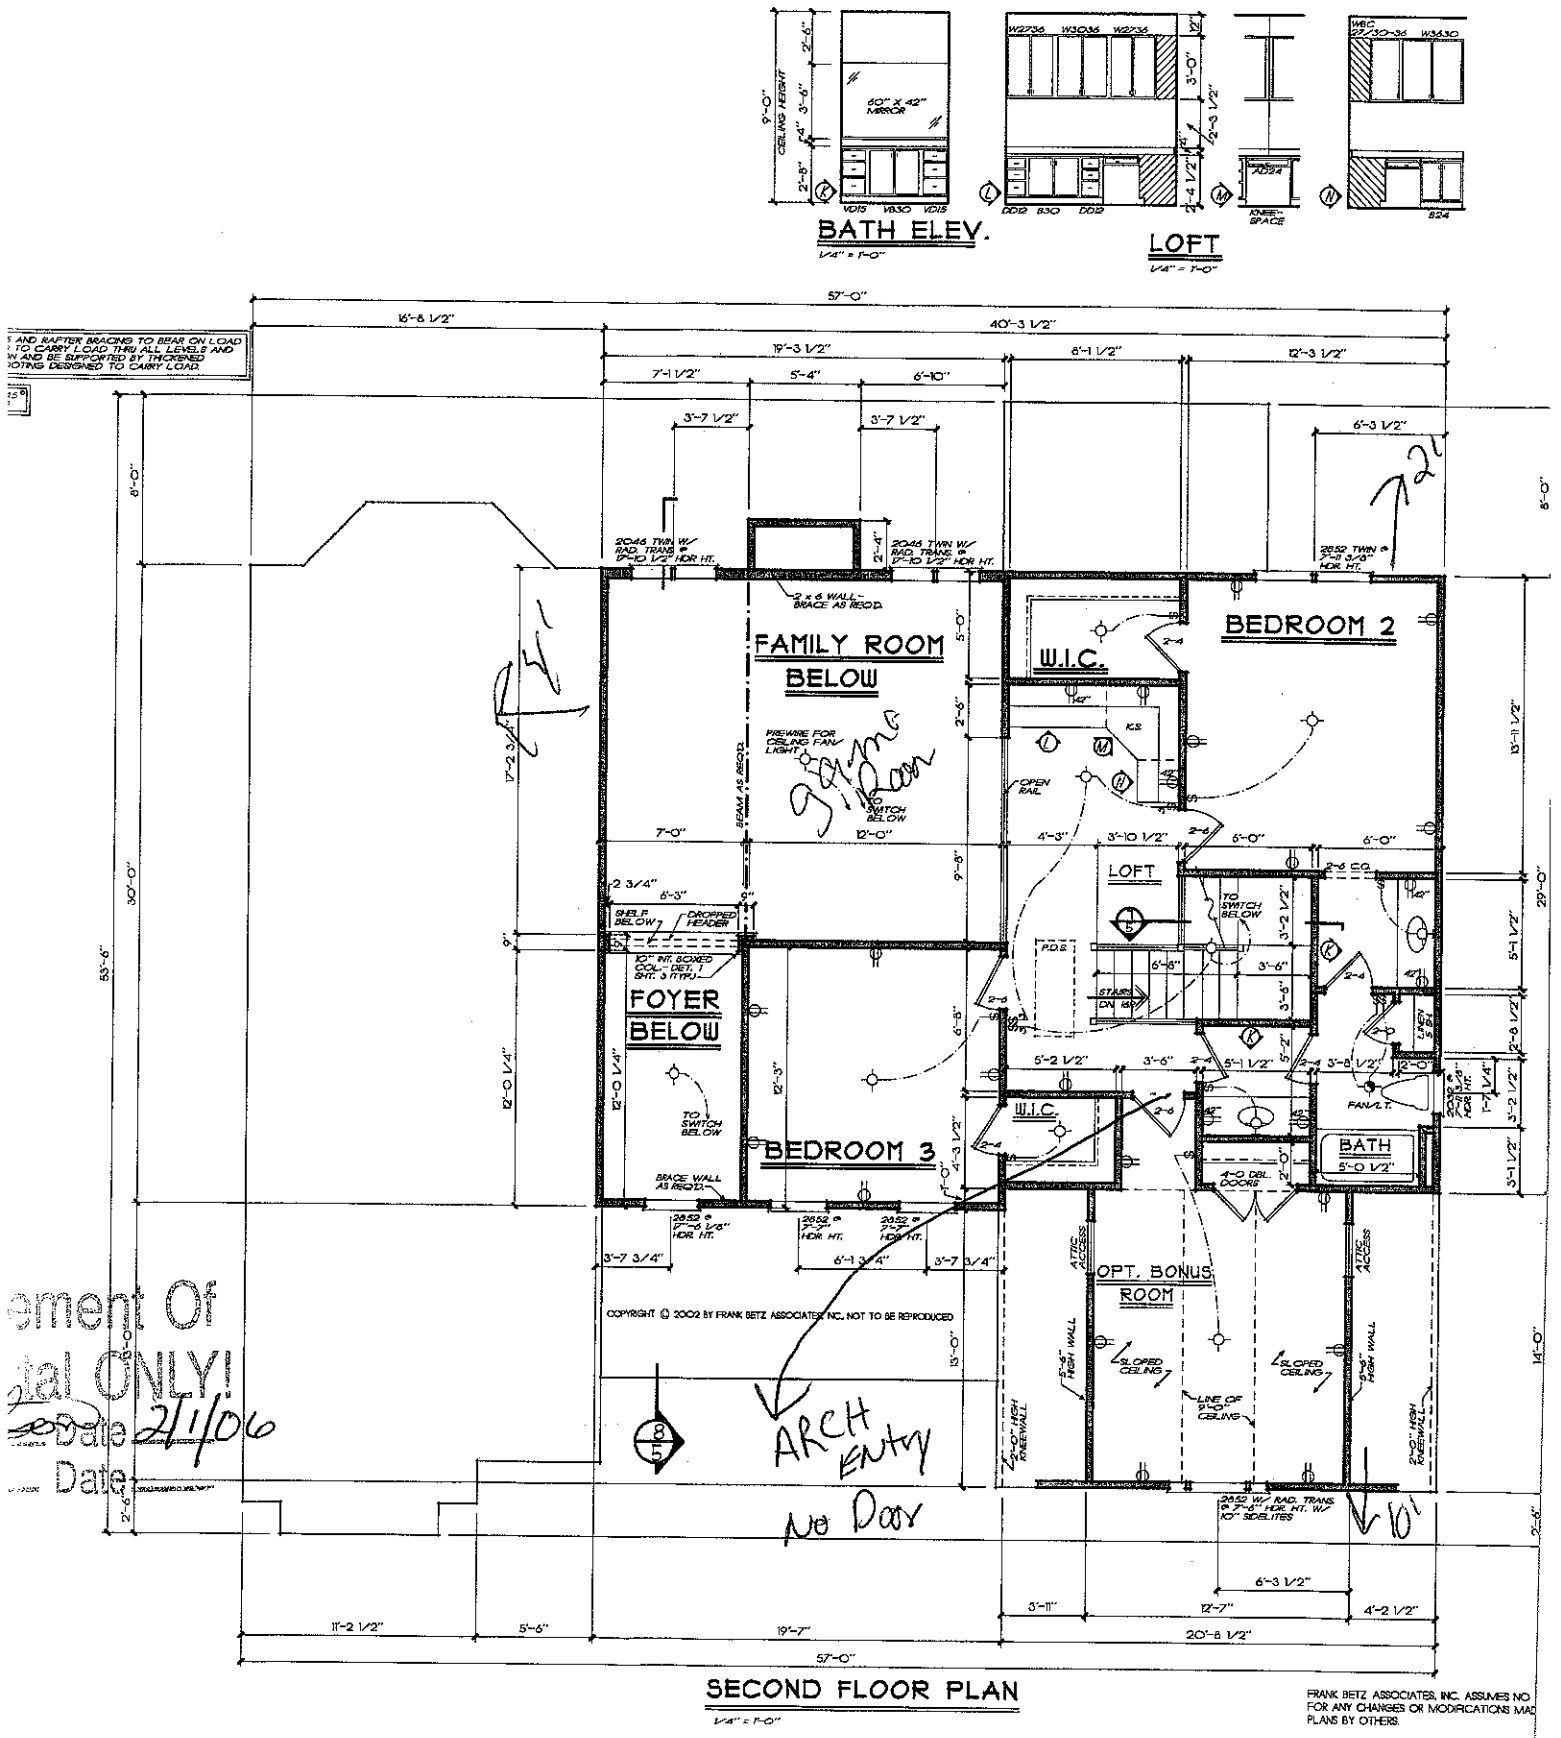
BATH ELEV.
1/4" = 1'-0"
LOFT
1/4" = 1'-0"
FAMILY ROOM
BELOW
FOYER
BELOW
BEDROOM 2
BEDROOM 3
W.I.C.
LOFT
BATH
OPT. BONUS
ROOM
ARCH
ENTRY
No Door
SECOND FLOOR PLAN
1/4" = 1'-0"
COPYRIGHT © 2002 BY FRANK BETZ ASSOCIATES, INC. NOT TO BE REPRODUCED
FRANK BETZ ASSOCIATES, INC. ASSUMES NO
FOR ANY CHANGES OR MODIFICATIONS MAD
PLANS BY OTHERS.