
GRAPHIC SCALE

60 0 30 60 120 240

(IN FEET)
1 inch = 60 ft.

MINIMUM BUILDING SETBACK LINES:

FRONT— — — —35 FEET
REAR— — — —35 FEET
SIDE— — — —15 FEET
SIDESTREET— — —25 FEET

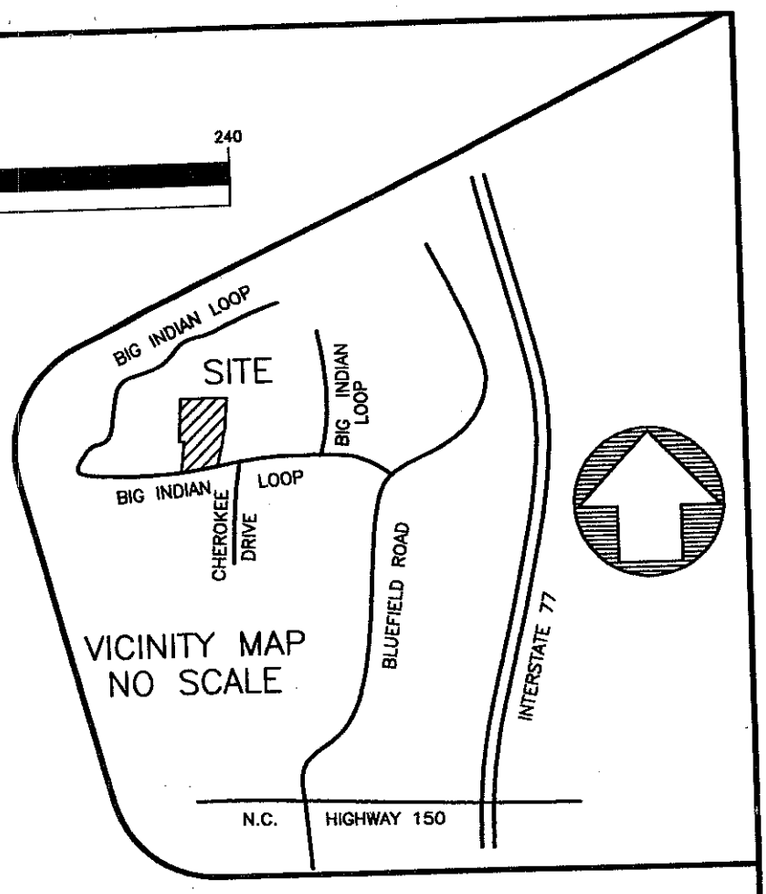


LEGEND:

O = 1/2" REBAR SET
● = IRON FOUND (TYPE NOTED)
✱ = CALCULATED POINT (CP)
▲ = MAG NAIL SET
= POWER POLE (PP)
OPL = OVERHEAD POWER LINE
R/W = RIGHT OF WAY
CMP = CORRUGATED METAL PIPE
CM = CONCRETE MARKER SET
SD = SIGHT DISTANCE EASEMENT

LICENSED SOIL SCIENTIST
MICHAEL ATHANAS
1252
STATE OF NORTH CAROLINA

LICENSED SOIL SCIENTIST
Samuel A. Rollans
1231
STATE OF NORTH CAROLINA

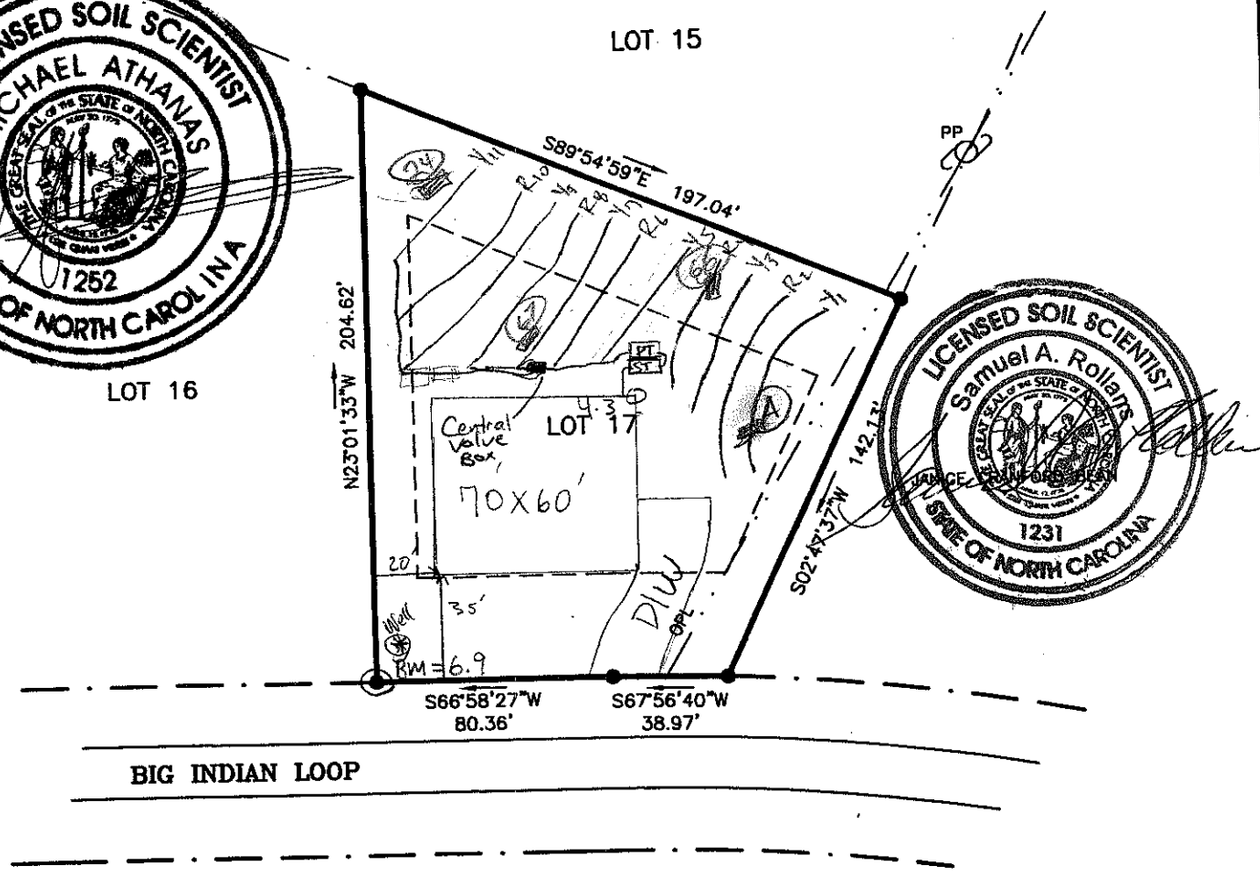

NOTES:

AREA: 0.601 ACRE (26,162 SF)

CURRENT TAX RECORDS ARE USED TO IDENTIFY ADJOINING PROPERTY OWNERS.

THE PROPERTY SHOWN HEREON IS SUBJECT TO ALL EASEMENTS, RIGHT OF WAYS, RESTRICTIONS, AND AGREEMENTS THAT ARE VALID AND ENFORCEABLE NOT SHOWN HEREON.

ALL LOTS ARE SUBJECT TO A TEN FOOT DRAINAGE AND UTILITIES EASEMENT. TEN FEET ON EACH SIDE OF THE PROPERTY LINE.

SURVEYED PROPERTY IS ZONED RA.

1/2" REBAR SET AT ALL PROPERTY CORNERS UNLESS OTHERWISE NOTED.

ALL LOTS ARE DESIGNED FOR SINGLE FAMILY RESIDENTIAL LOTS ONLY.

MAP FOR

LOT 17– PALOS VERDE ESTATES

BIG INDIAN LOOP-- MOORESVILLE, NC 28117

DAVIDSON TOWNSHIP IREDELL COUNTY NORTH CAROLINA

SCALE: 1"=60' DRAWN BY: TES FILE: 20554-SEPTIC
DEED REFERENCE: BOOK 713 PAGE 926
PIN NUMBER: 4648-23-5441
TAX ZCCOUNT NUMBER: 000067236250
DATE: JUNE 6, 2005
DRAWING NUMBER: P-2-P

MILLER SURVEYING, INC.
234 9th AVENUE DRIVE N.E. HICKORY NC (828-322-4013)