
Acknowledgement Of Plans Submittal ONLY!

Date 8-3-04

Date 8-6-04

APPROVED 3 BEDROOM PLAN

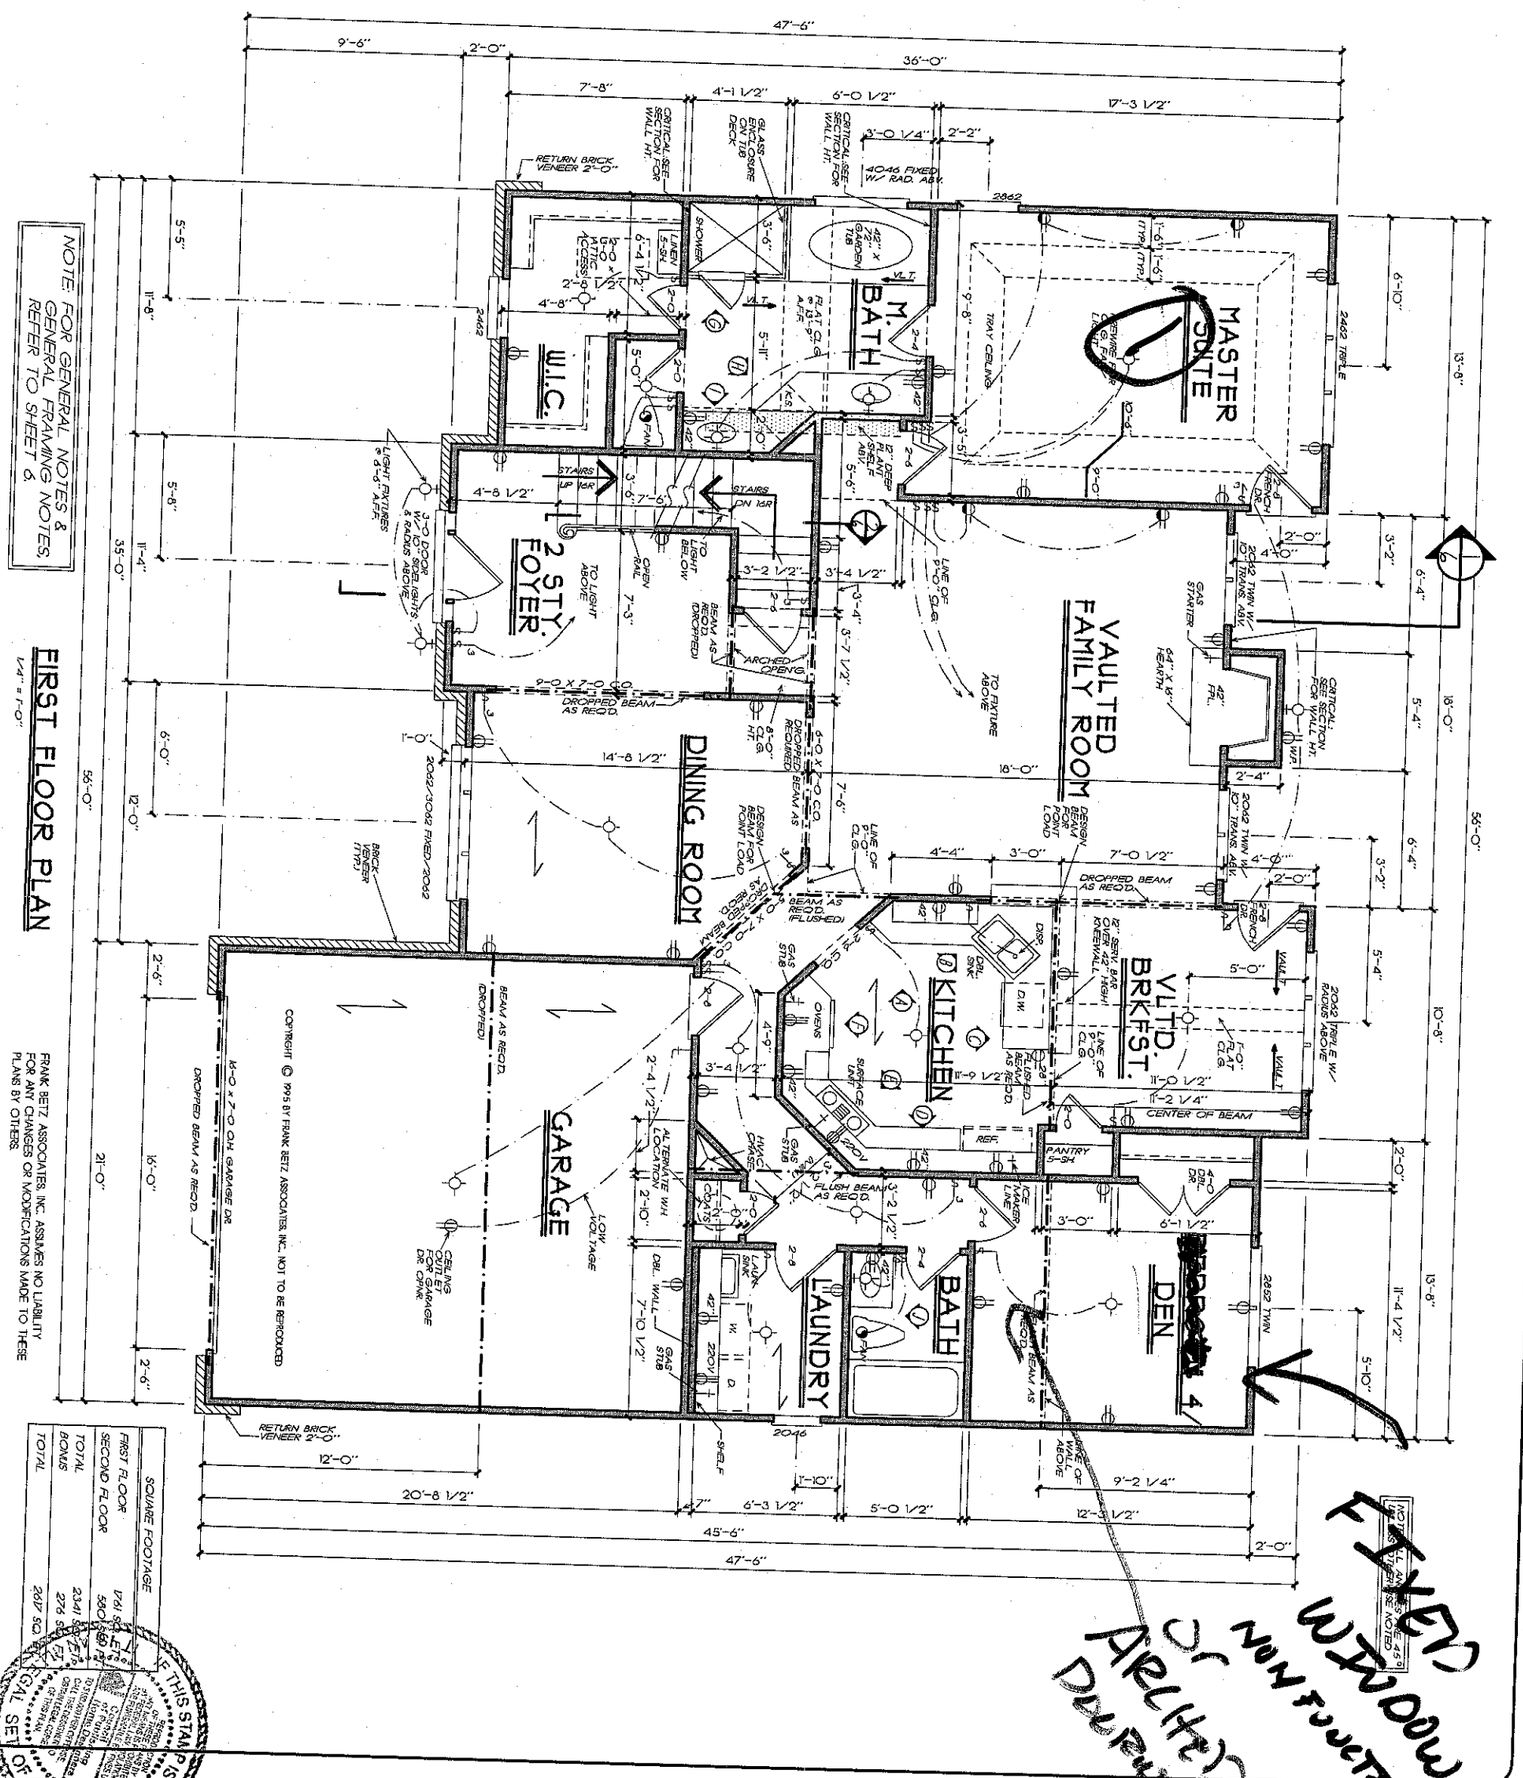

SQUARE FOOTAGE	
FIRST FLOOR	1741 SQ. FT.
SECOND FLOOR	560 SQ. FT.
TOTAL	2341 SQ. FT.
BONUS	276 SQ. FT.
TOTAL	2617 SQ. FT.

FLIPPED WINDOW NOT FUNCTIONAL OF ARCH'S DRAWING

OFFICIAL SET OF PLANS
IF THIS STAMP IS NOT ON THIS SHEET, THIS SHEET IS NOT AN OFFICIAL SET OF PLANS

SHEET 4 OF 7

9 CES 8 KWV

FBA
FRANK BETZ ASSOCIATES, INC.
1800 LAKE PARK DRIVE/SUITE 101
SMYRNA, GEORGIA 30080
770/431-0888


FIRST FLOOR PLAN

THE SAVOY

HOMEPLANS
OUR WORLD TOP TEN PLAN MARKET

DATE	REV	DATE	REV
12/5/95	clar.13-60		
4/11/96	clar.14-53		
9/19/97	clar.17-04		
12/17/98	clar.19-11		

This drawing is not to be reproduced or used for contracting any building without the written authorization of Frank Betz Assoc. Inc.

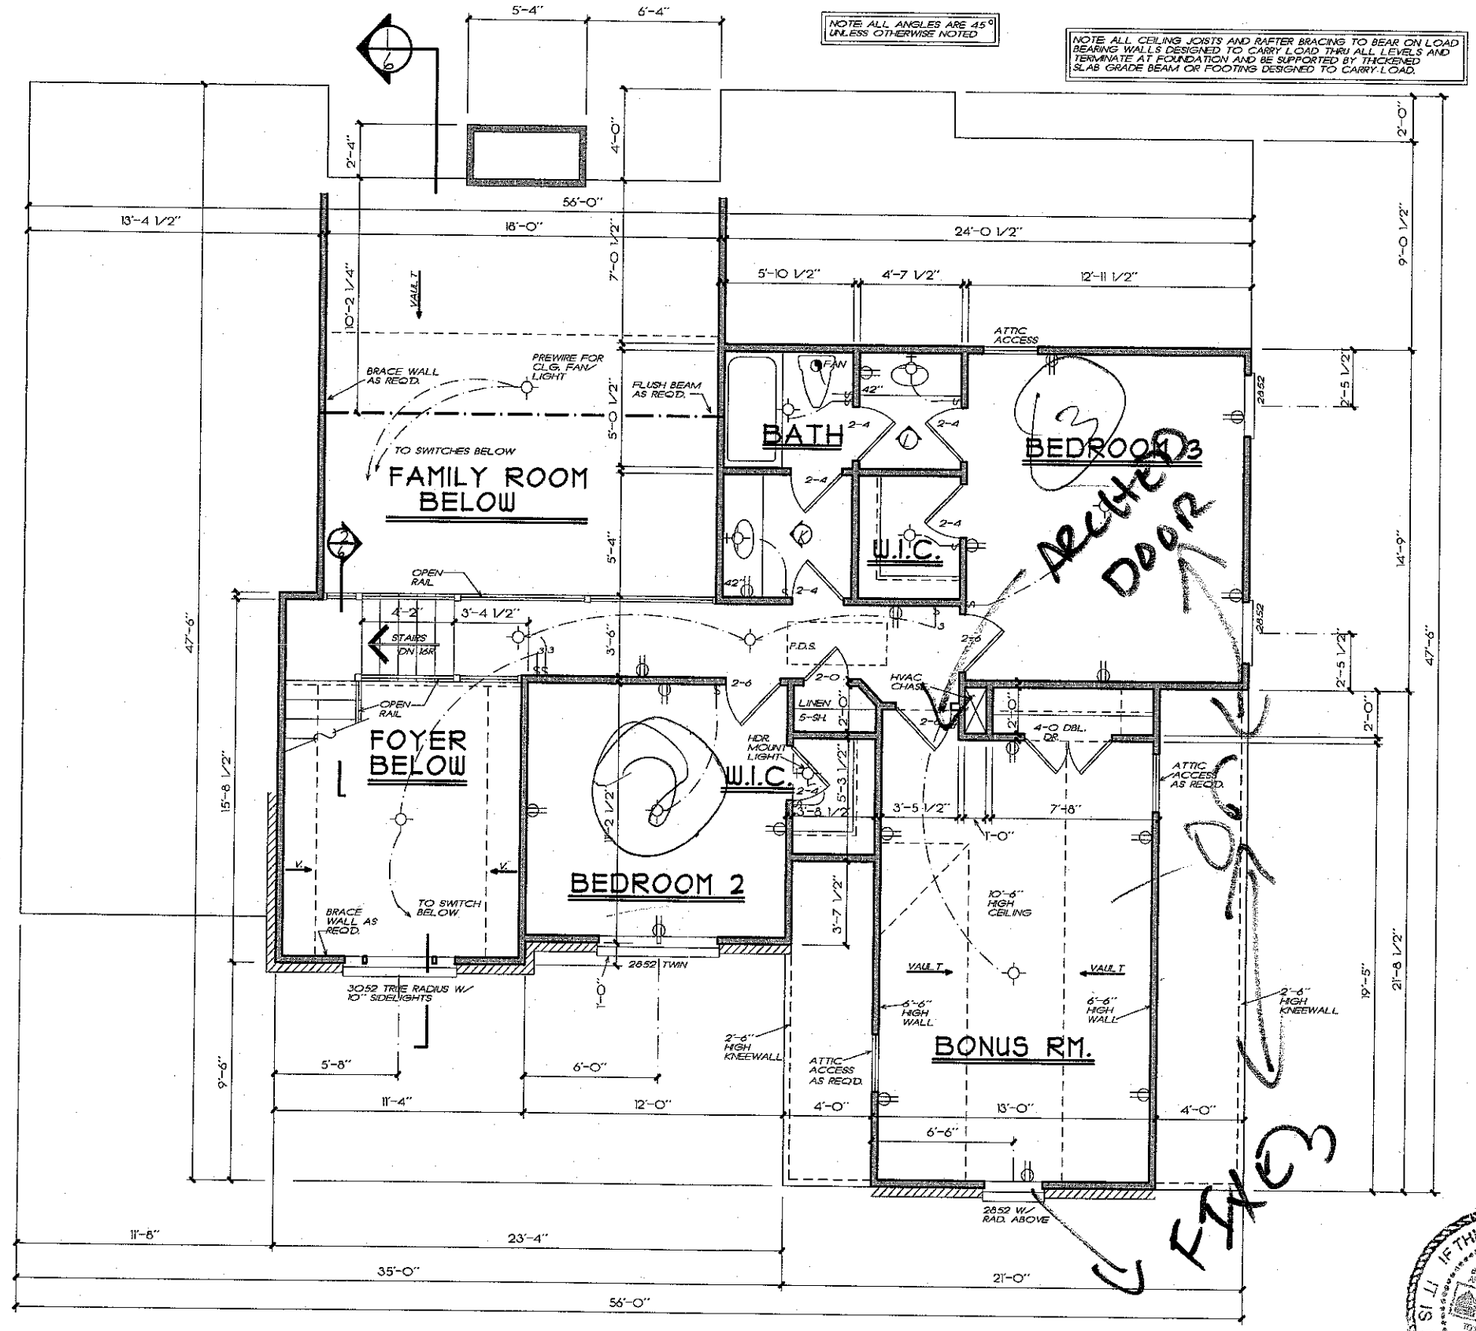

SECOND FLOOR PLAN

1/4" = 1'-0"

FRANK BETZ ASSOCIATES, INC. ASSUMES NO LIABILITY FOR ANY CHANGES OR MODIFICATIONS MADE TO THESE PLANS BY OTHERS.

REV	DATE

This drawing is not to be reproduced or used for construction of any building without the written authorization of Frank Betz Assoc., Inc.

DATE 12-5-95 4-10-96 REV Elev. B-10 Elev. M-53

HOMEPLANS

SECOND FLOOR PLAN

THE SAVOY

FBA
FRANK BETZ ASSOCIATES, INC.
1800 LAKE PARK DRIVE/SUITE 101
SMYRNA, GEORGIA 30080
770/431-0898

BY CES CK KKW

DATE 3-1-95

SHEET 5 OF 7

IF THIS STAMP IS NOT IN RED IT IS AN ILLEGAL SET OF PLANS