IREDELL COUNTY HEALTH DEPARTMENT *ENVIRONMENTAL HEALTH DIVISION:*

SITE PLAN WORKSHEET

SEE THE "SAMPLE SITE PLAN" BELOW. ***INCOMPLETE SITE PLANS WILL BE RETURNED TO YOU FOR COMPLETION AND MAY RESULT IN A DELAY IN THE ISSUANCE OF YOUR SEPTIC SYSTEM PERMIT!!!***

Place an (X) beside each item as you complete the site plan:

X **Property Line measurements are clearly identified...** X **All proposed structures are indicated...**

SHOW: proposed house or business footprint, wells, water lines, patios, pools and decks, and any other item that will occupy space on the site


X **Front and side setbacks from property line...** X **Preferred driveway location and configuration, preferred well location...**

X **Area you prefer your septic system to be placed...** X **North arrow, or other sufficient indicator of direction...**

Circle N/A on the following if appropriate:

__ __ **Location of septic systems and wells within 100' of your property..** (N/A)

____ **Location of easements and rights of ways on your property...** (N/A) __ __ **Location of any designated wetlands on the property..** (N/A)

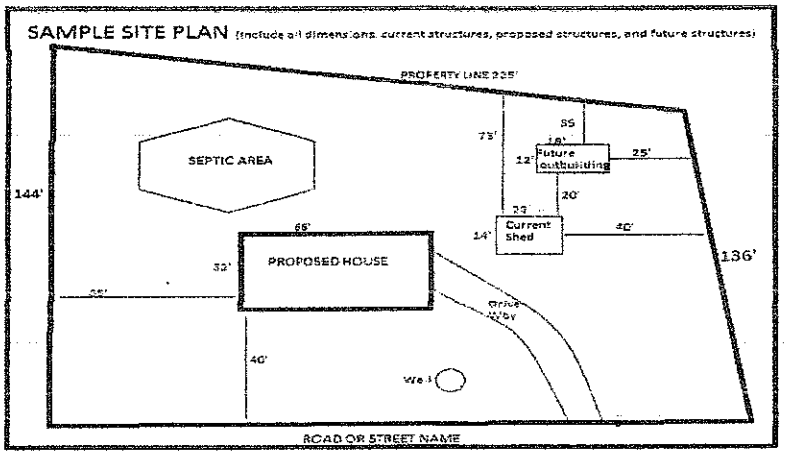

USE THIS SPACE TO DRAW YOUR SITE PLAN


Please see attached site plan

Signature: Emma Hall

REQUIRED property owner or owner's legal representative signature.

4-26-16

DATE

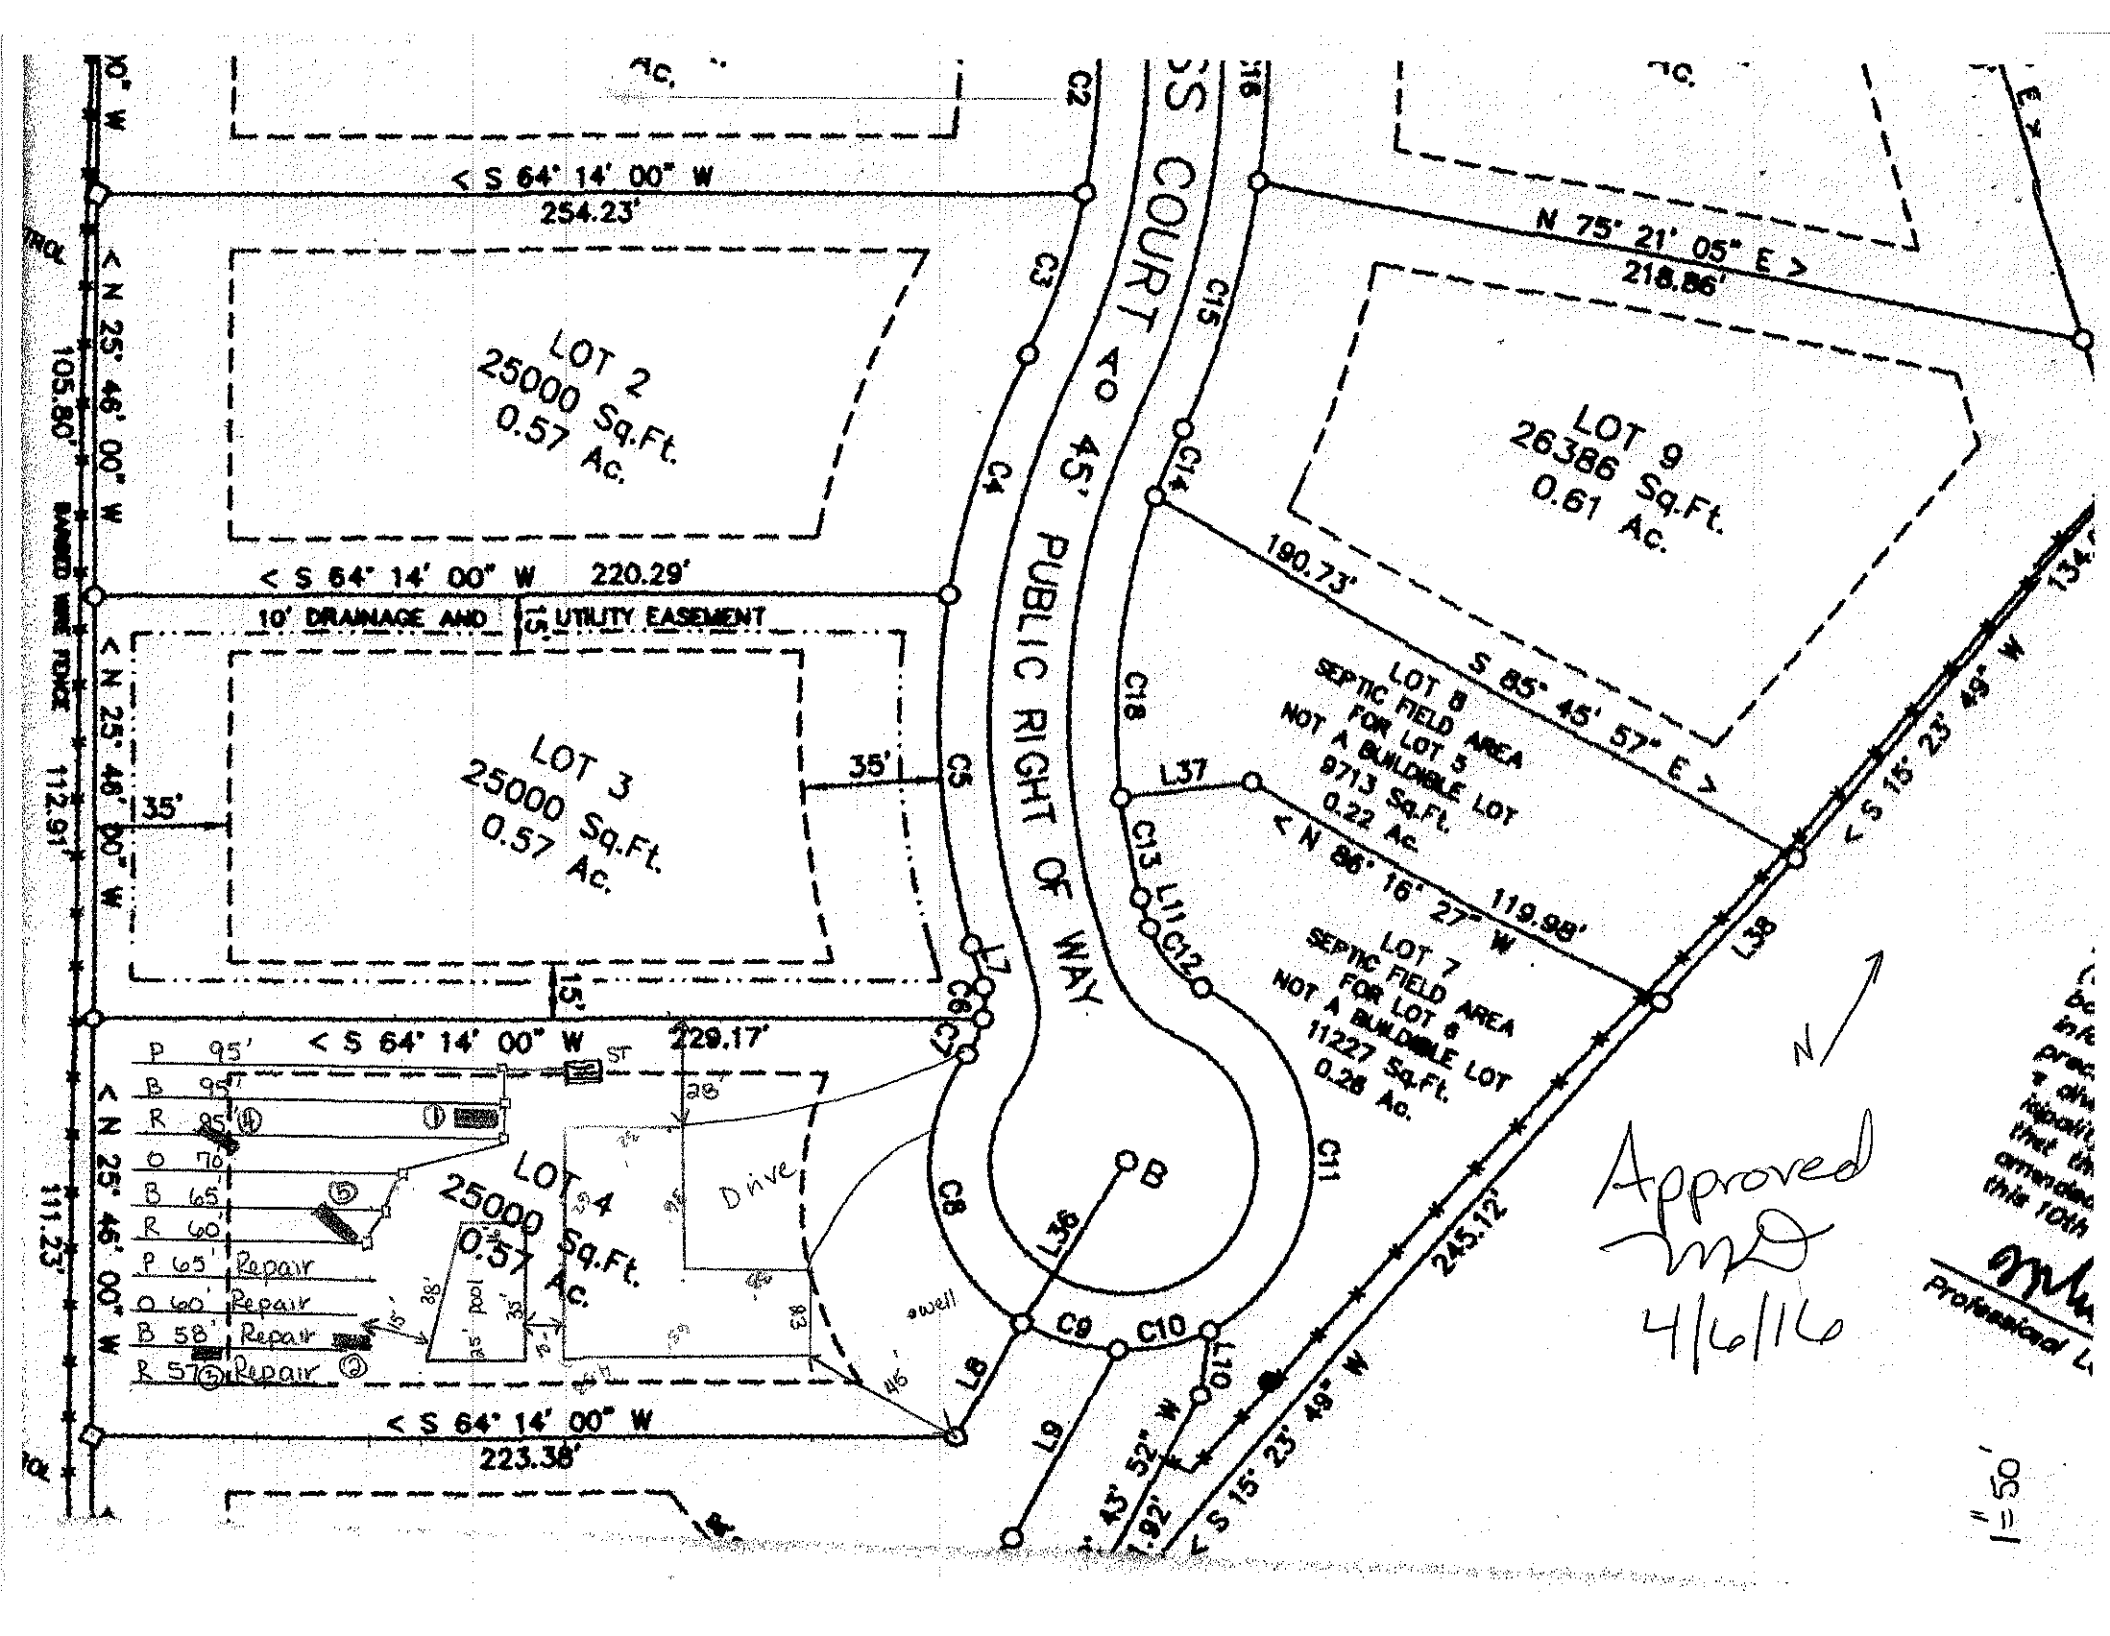
< S 64° 14' 00" W
254.23'
< N 25° 46' 00" W
105.80'
BARBED WIRE FENCE
LOT 2
25000 Sq.Ft.
0.57 Ac.
< S 64° 14' 00" W 220.29'
10' DRAINAGE AND UTILITY EASEMENT
LOT 3
25000 Sq.Ft.
0.57 Ac.
35'
35'
< N 25° 46' 00" W
112.91'
15'
P 95'
B 95'
R 85'
O 70'
B 65'
R 60'
P 65' Repair
O 60' Repair
B 58' Repair
R 57' Repair
< S 64° 14' 00" W 229.17'
ST
LOT 4
25000 Sq.Ft.
0.57 Ac.
Drive
pool
well
< N 25° 46' 00" W
111.23'
< S 64° 14' 00" W
223.38'
S COURT
45' PUBLIC RIGHT OF WAY
C2
C3
C4
C5
C6
C7
C8
C9
C10
C11
C12
C13
C14
C15
C16
C18
L7
L8
L9
L10
L11
L36
L37
L38
B
N 75° 21' 05" E
218.86'
LOT 9
26386 Sq.Ft.
0.61 Ac.
190.73'
S 85° 45' 57" E
LOT 8
SEPTIC FIELD AREA
FOR LOT 5
NOT A BUILDABLE LOT
9713 Sq.Ft.
0.22 Ac.
< N 86° 16' 27" W
119.98'
LOT 7
SEPTIC FIELD AREA
FOR LOT 6
NOT A BUILDABLE LOT
11227 Sq.Ft.
0.26 Ac.
< S 15° 23' 49" W
245.12'
S 43° 52" W
192'
< S 15° 23' 49" W
N
Approved
MD
4/6/16
1" = 50'