
JAN. 10. 2008 4:31PM CAROLINA BUILDING SOLUTIONS NO. 4979 P. 4

1/25/08

Dave Merritt (Living Color)

Dave Merritt 1-24-08

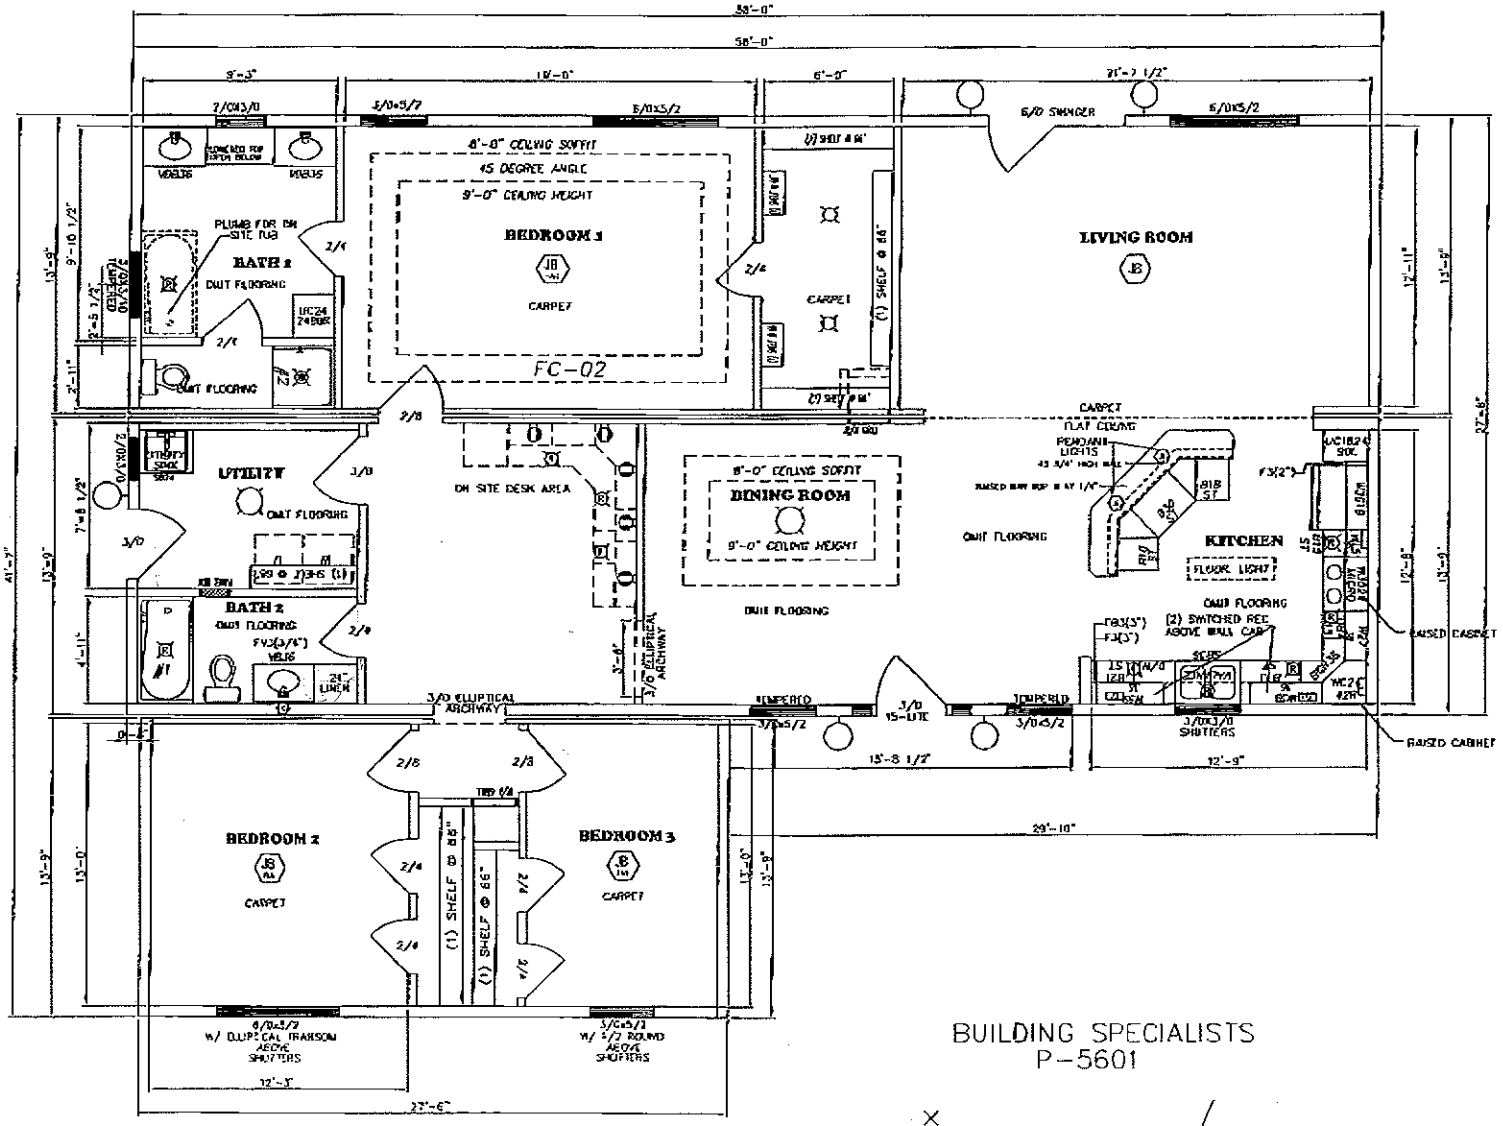

BUILDING SPECIALISTS
P-5601

X
BUILDERS SIGNATURE / DATE

CAROLINA BUILDING SOLUTIONS	
MODEL:	CUSTOM
SIZE:	41'-7"X58'-0"
DWG NAME:	FLOOR PLA
TOTAL SQ. FT.:	1987
BUILDER NAME:	BUILDING-SPECIALIST
PROP #	5601
SCALE:	3/16"=1'-0"
DATE:	11/29/07
DR.BY:	GM