

1 Bedroom

FIRST FLOOR

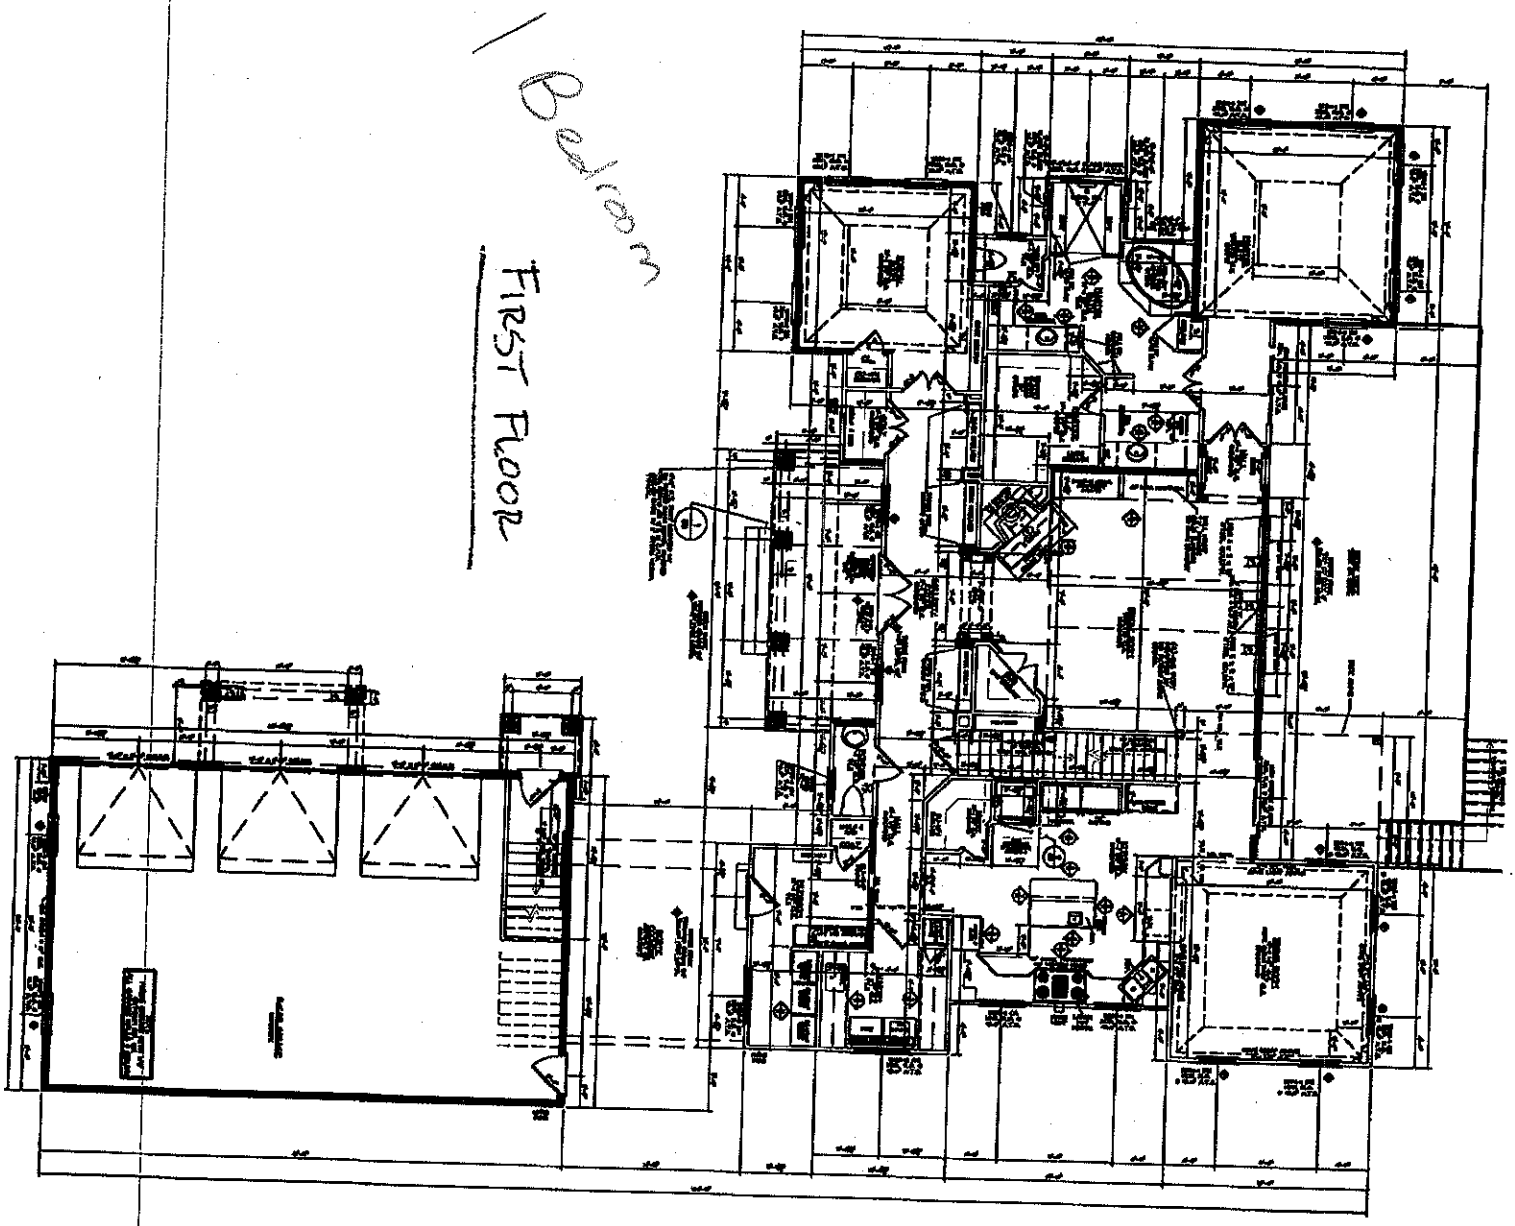

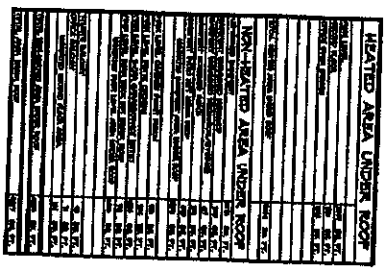

DO NOT MAKE ILLEGAL COPIES

Tim, Tammy & Tyler Swan Residence,
Lot #95, 159 Olumbia Drive, Cornelius Estates

Swan Design, Inc.