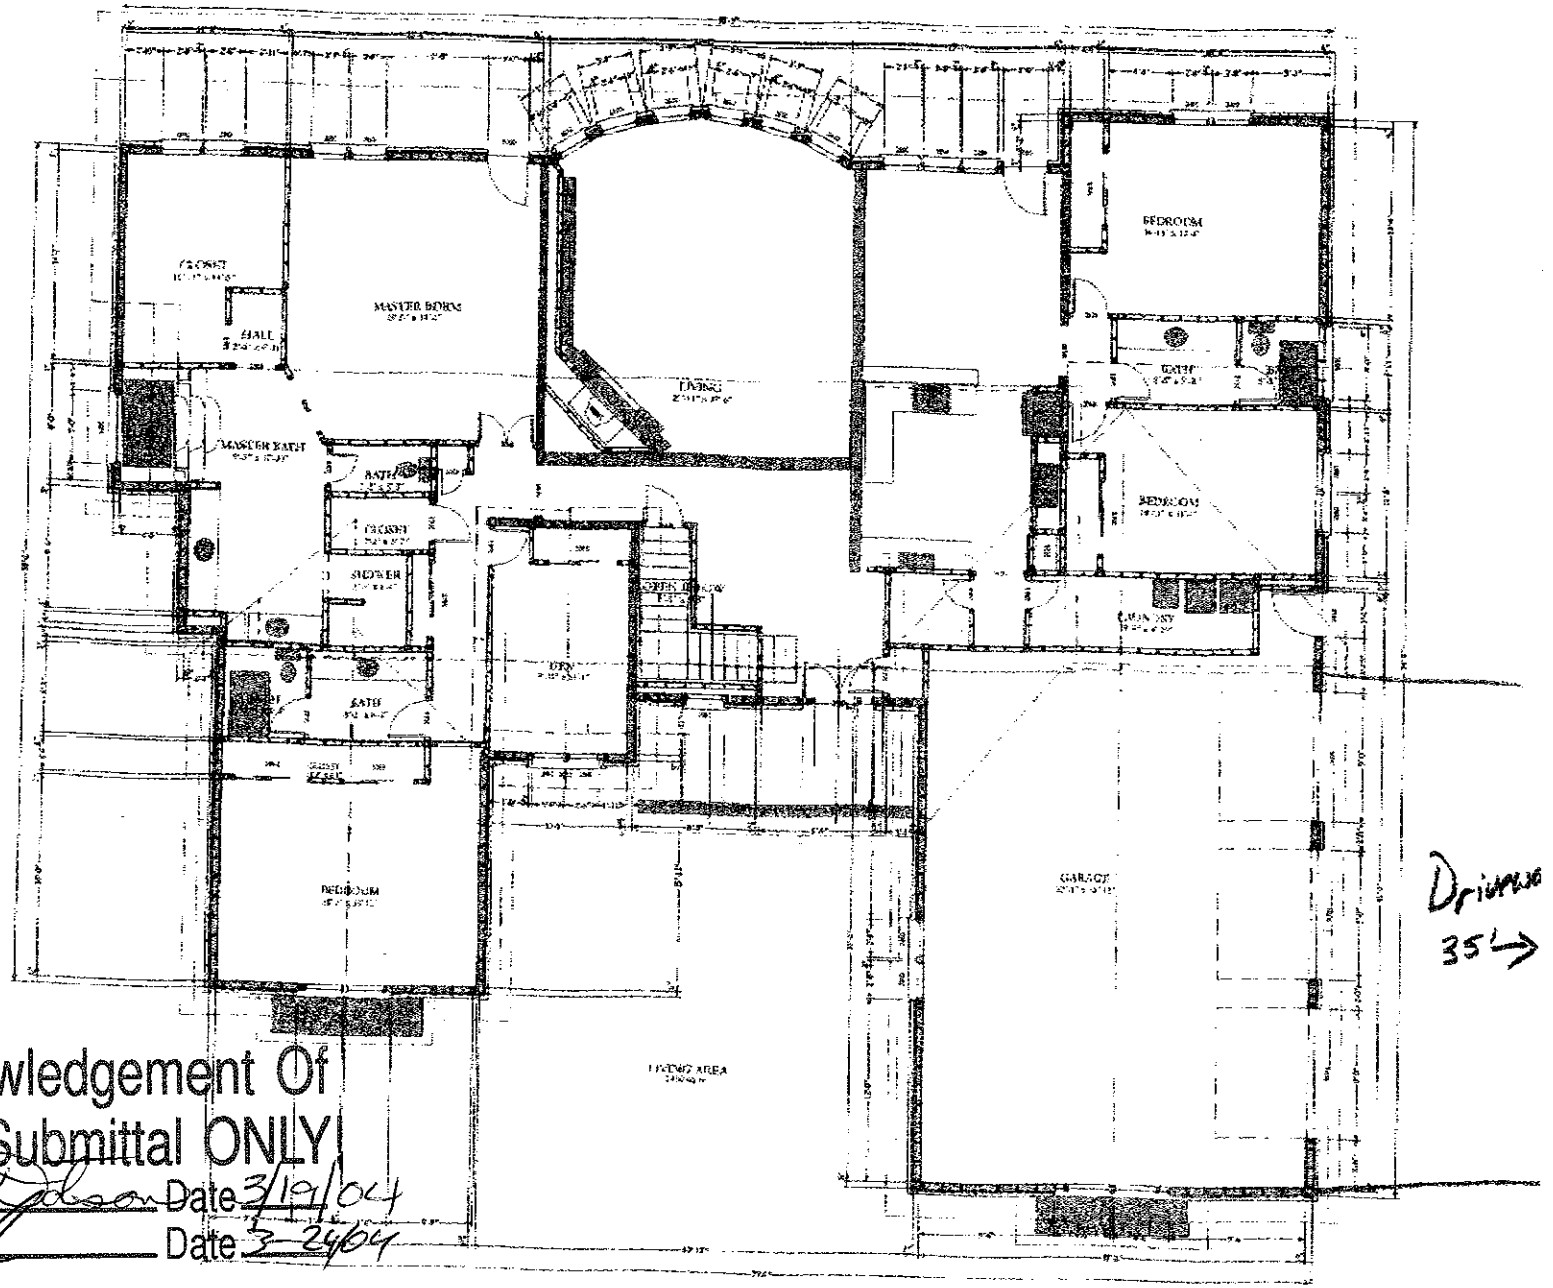


Acknowledgement Of
Plans Submittal ONLY

Maria Gibson Date 3/19/04

Date 3-24-04

Driveway