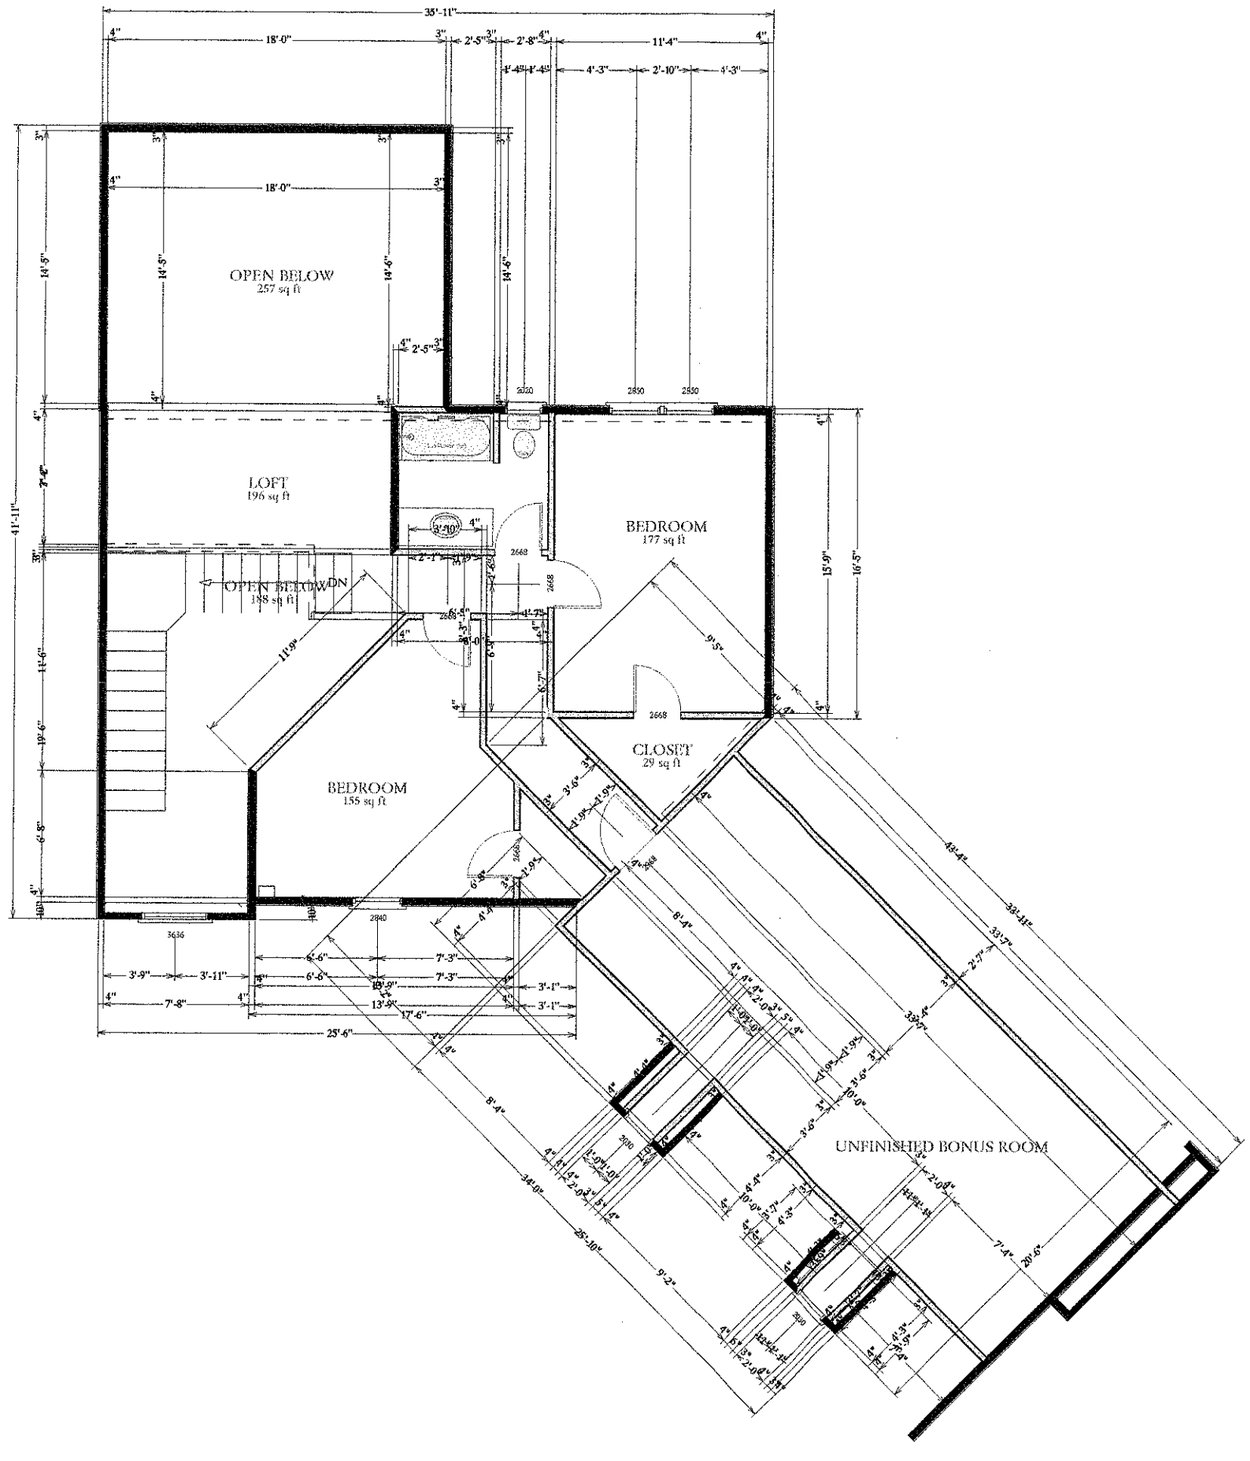


General Notes

173 West Maranta Road
Mooresville, NC 28117
(704) 799-8085

Summerwood Homes, LLC


No.	Revision/Issue	Date
	FINAL PLANS	

Owner's Name & Address
GREG & HEATHER OSBORNE
Lot # 30 Cornelius Estates
Iredell County NC

Approvals

Owner	Date
Owner	Date
Contractor	Date

Project: Osborne Residence	Sheet: A-7
Date:	
Scale: Scaled to fit	

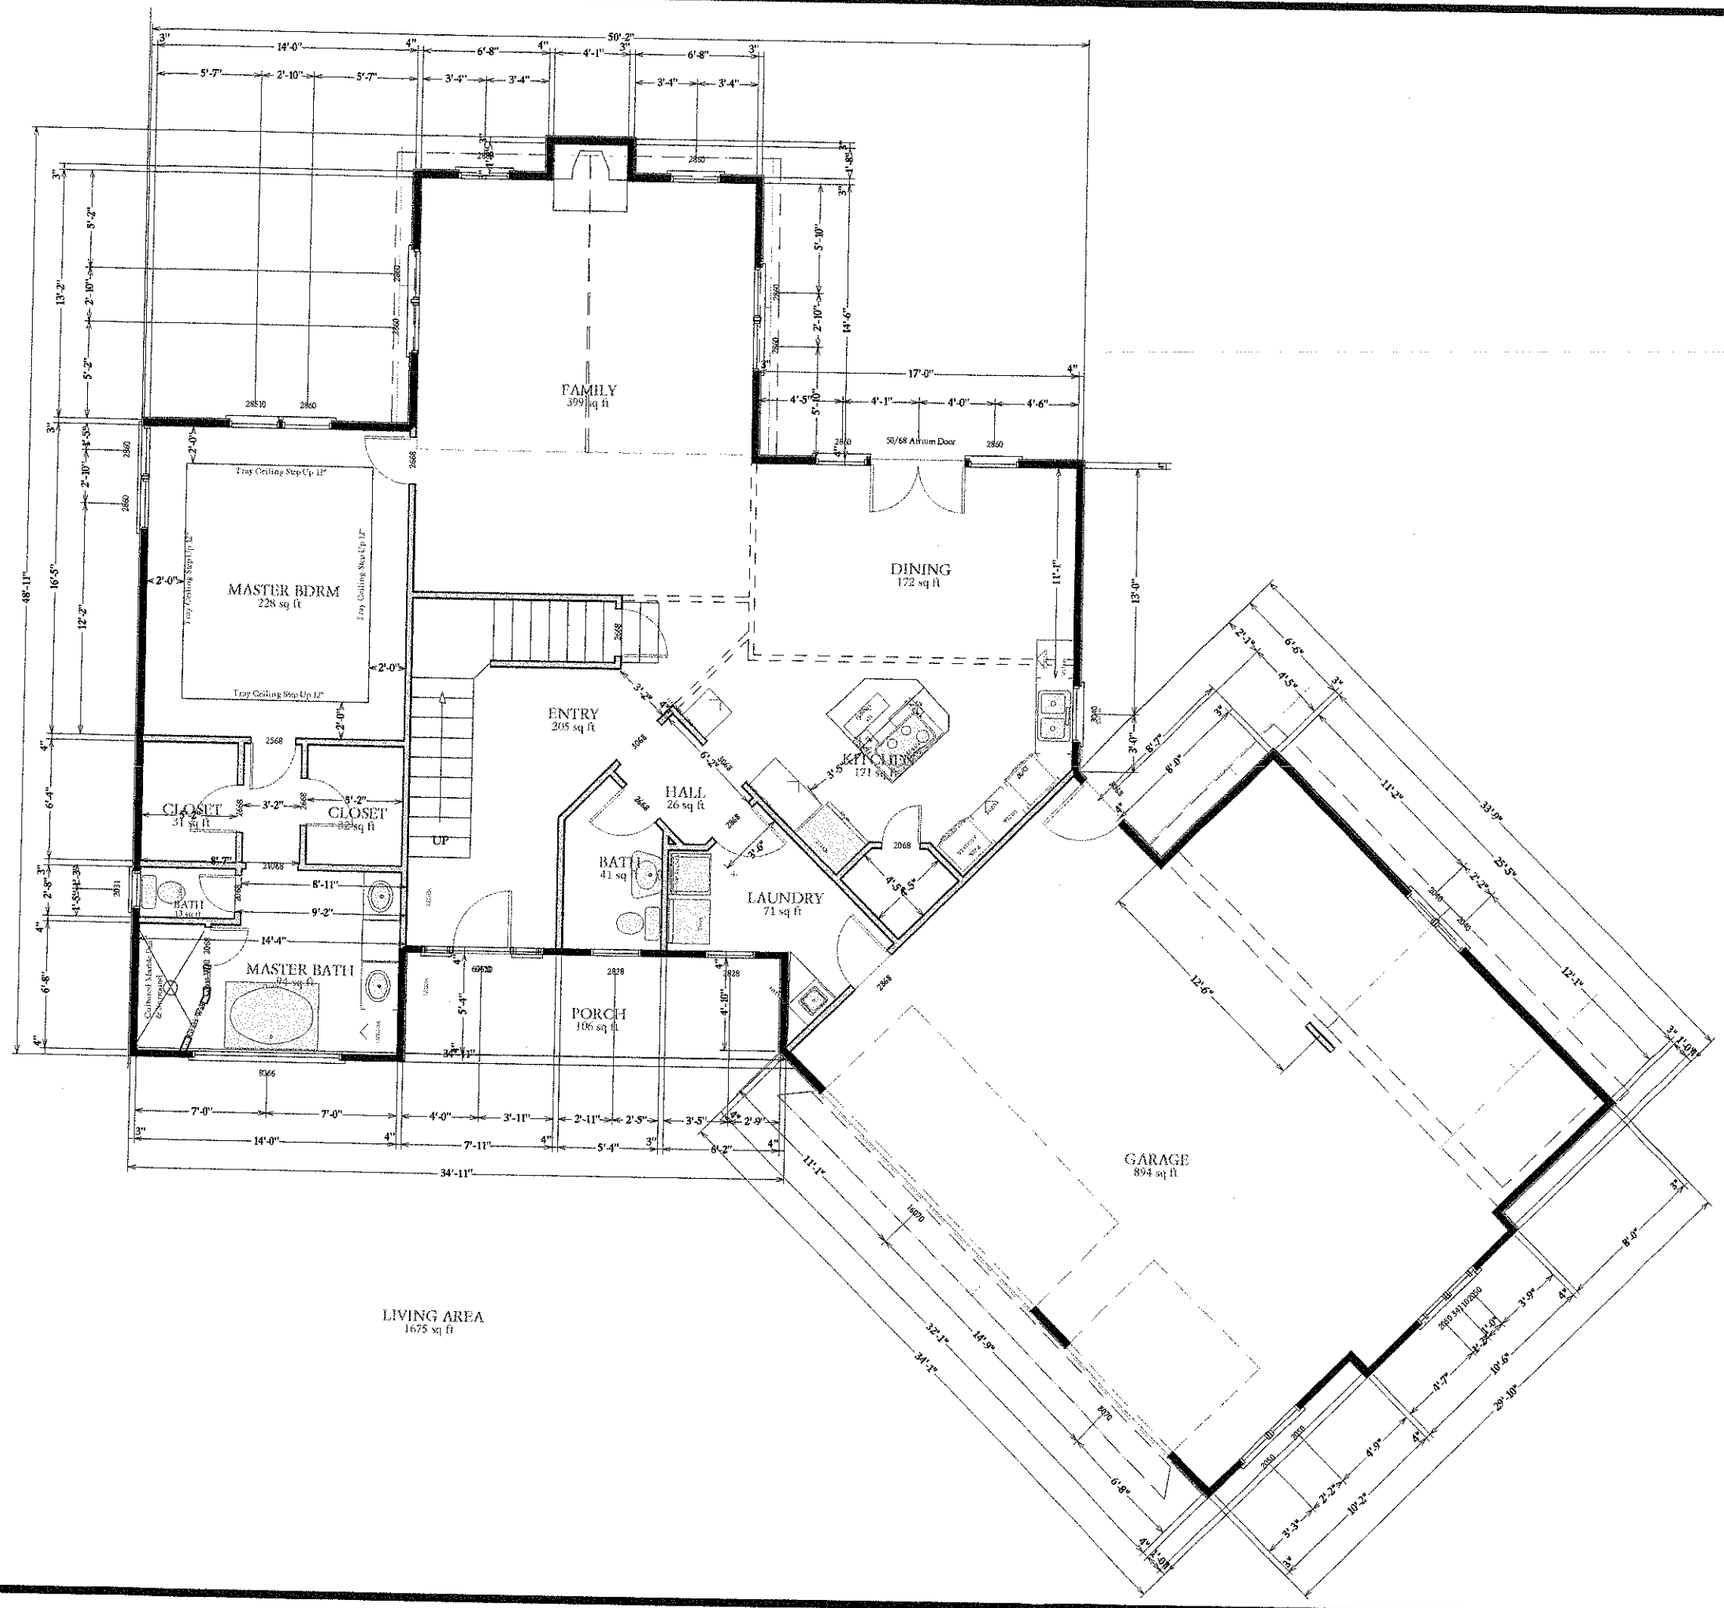

General Notes

173 West Maranta Road
Mooresville, NC 28117
(704) 799-8085

Summer Wood Homes, LLC

No.	Revision/Issue	Date
	FINAL PLANS	

Owner's Name & Address
GREG & HEATHER OSBORNE
Lot # 30 Cornelius Estates
Iredell County NC

Approvals

Owner Date

Owner Date

Contractor Date

Project: Osborne Residence
Date:
Scale: Scoled to fit
Sheet: A-6