Lot 14

flooring
8 lb. carpet pad
carpet in all be. and bonus
6934 crystal beige
hardwood floor living, dining,
foyer, Morning and hallway
plantation walnut
Kitchen ceramic tile 22932 model
as8112121w1p afrcan slate katanga
Copper
second bath/ utility 88230 mediteranian
slate grigio

Master bath tile Sandy Ridge
Taupe Field Item 3780
grout Kitchen Sandstone 1534
Model 15340252
grout bath and utility Laticrete natural
Grey 1924 Model Grey 1924pflg

electric
wire for microwave
8 recessed lights see print

interior
antique white
plumb for sink at garage
brushed nickel door knobs
fireplace wood burning
utility sink at garage

exterior
vinyl light maple
shutters winestone
basement
bonus room
1. brick on garage Ante Bellum
1. brick on be 2 front Ante Bellum
vinyl on porch
dobe window at garage
dormer be. 2 like scottsdale
2. standard roof shingles Brownwood
double window at garage front


heat pump

dishwasher frigidaair item33029
fdb2310lcc stainless steel
Range frigidaair 79265 model
fef366bc stainless steel

vault ceilings
mst be
great room
kitchen

appliances
smooth top range whirlpool

cabinets
cordovan
blackstar granite 4551-01
white baths.

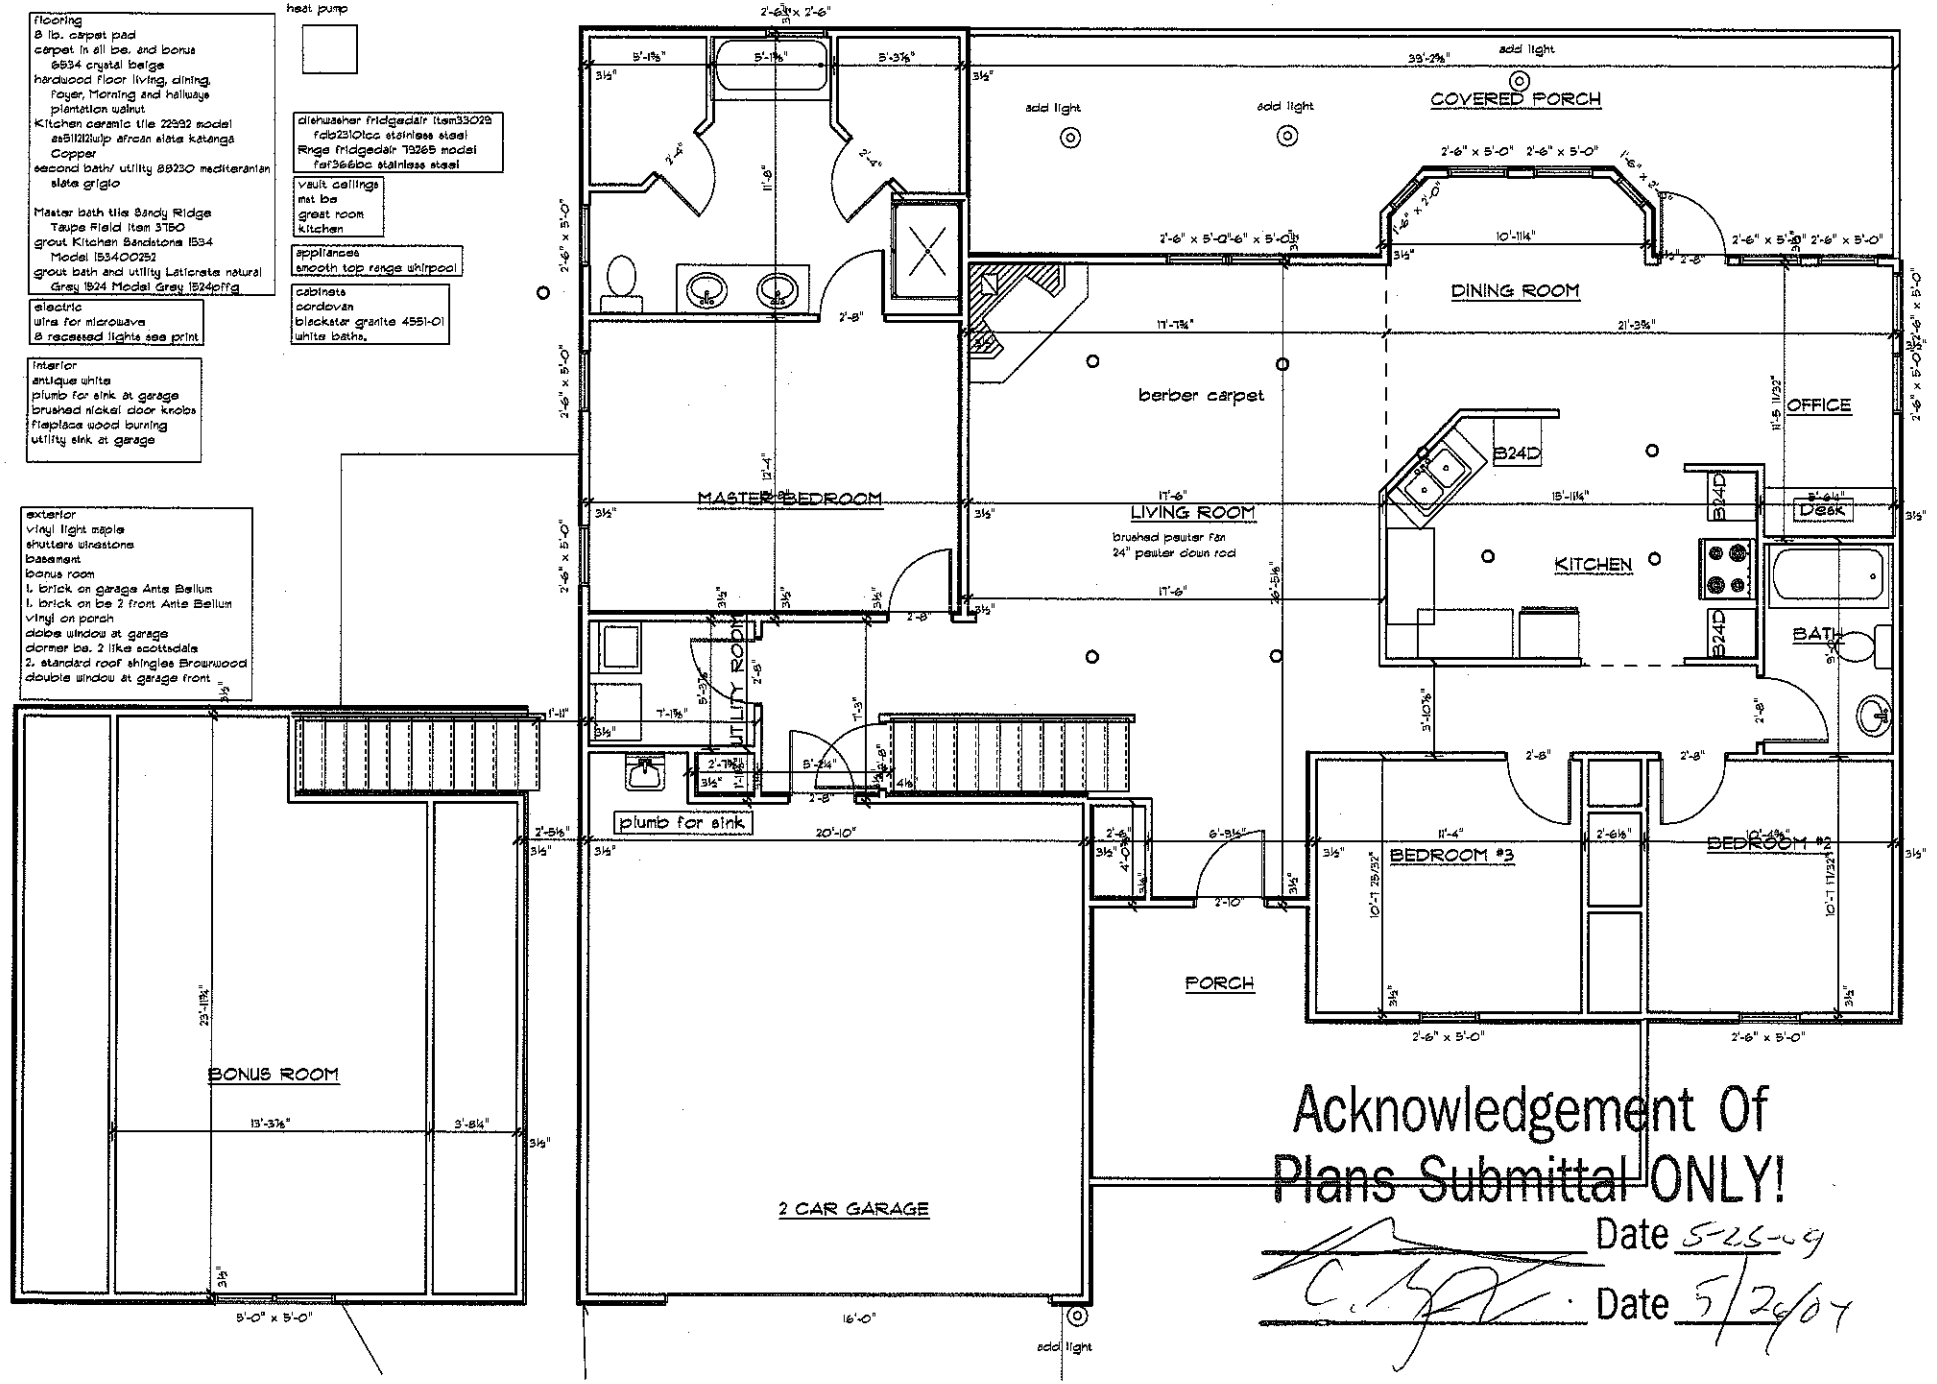


Acknowledgement Of
Plans Submittal ONLY!

Date 5-25-07

Date 5/26/07