
Acknowledgement Of
Plans Submittal ONLY!

_____ Date 2/27/15

Date 3/31/15

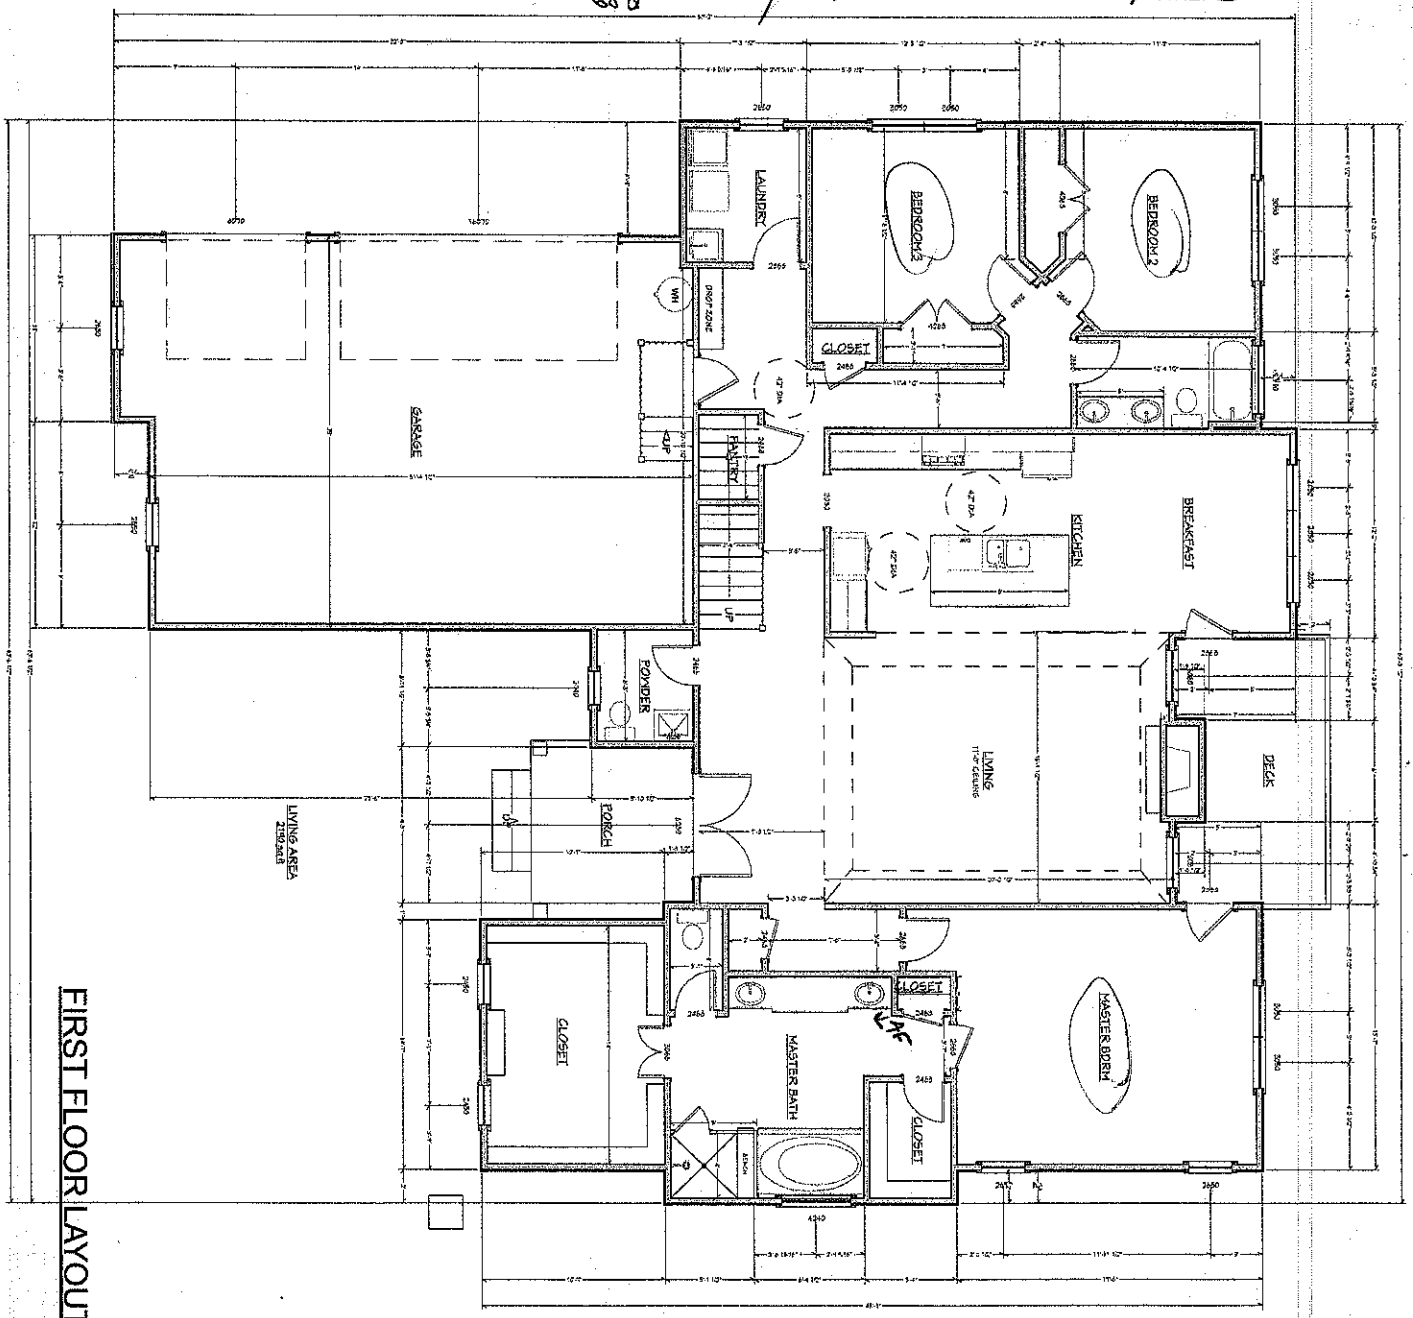

FIRST FLOOR LAYOUT

Drawn By:

Scale:

2

HIMSEL
DEVELOPMENT
DWGS

LAKEMIST
HOMES

VISUAL DESIGN
VISUAL DESIGN & DRAFTING
704-363-0507 Justin@VisualDesignAndDrafting.com

Acknowledgement Of
Plans Submittal ONLY!

Date 2/27/15

Date 3/31/15

SECOND FLOOR LAYOUT

VISUAL DESIGN
VISUAL DESIGN & DRAFTING
704-363-0507 Justin@VisualDesignAndDrafting.com

LAKEMIST HOMES

HIMSEL DEVELOPMENT DWGS

3

Drawn By:

Scale: