

L-9	S 66° 13' 59" W	57.83'	L-19	N 53° 50' 35" W	63.03'
L-10	S 63° 25' 07" W	26.68'	L-20	N 56° 49' 22" W	62.33'

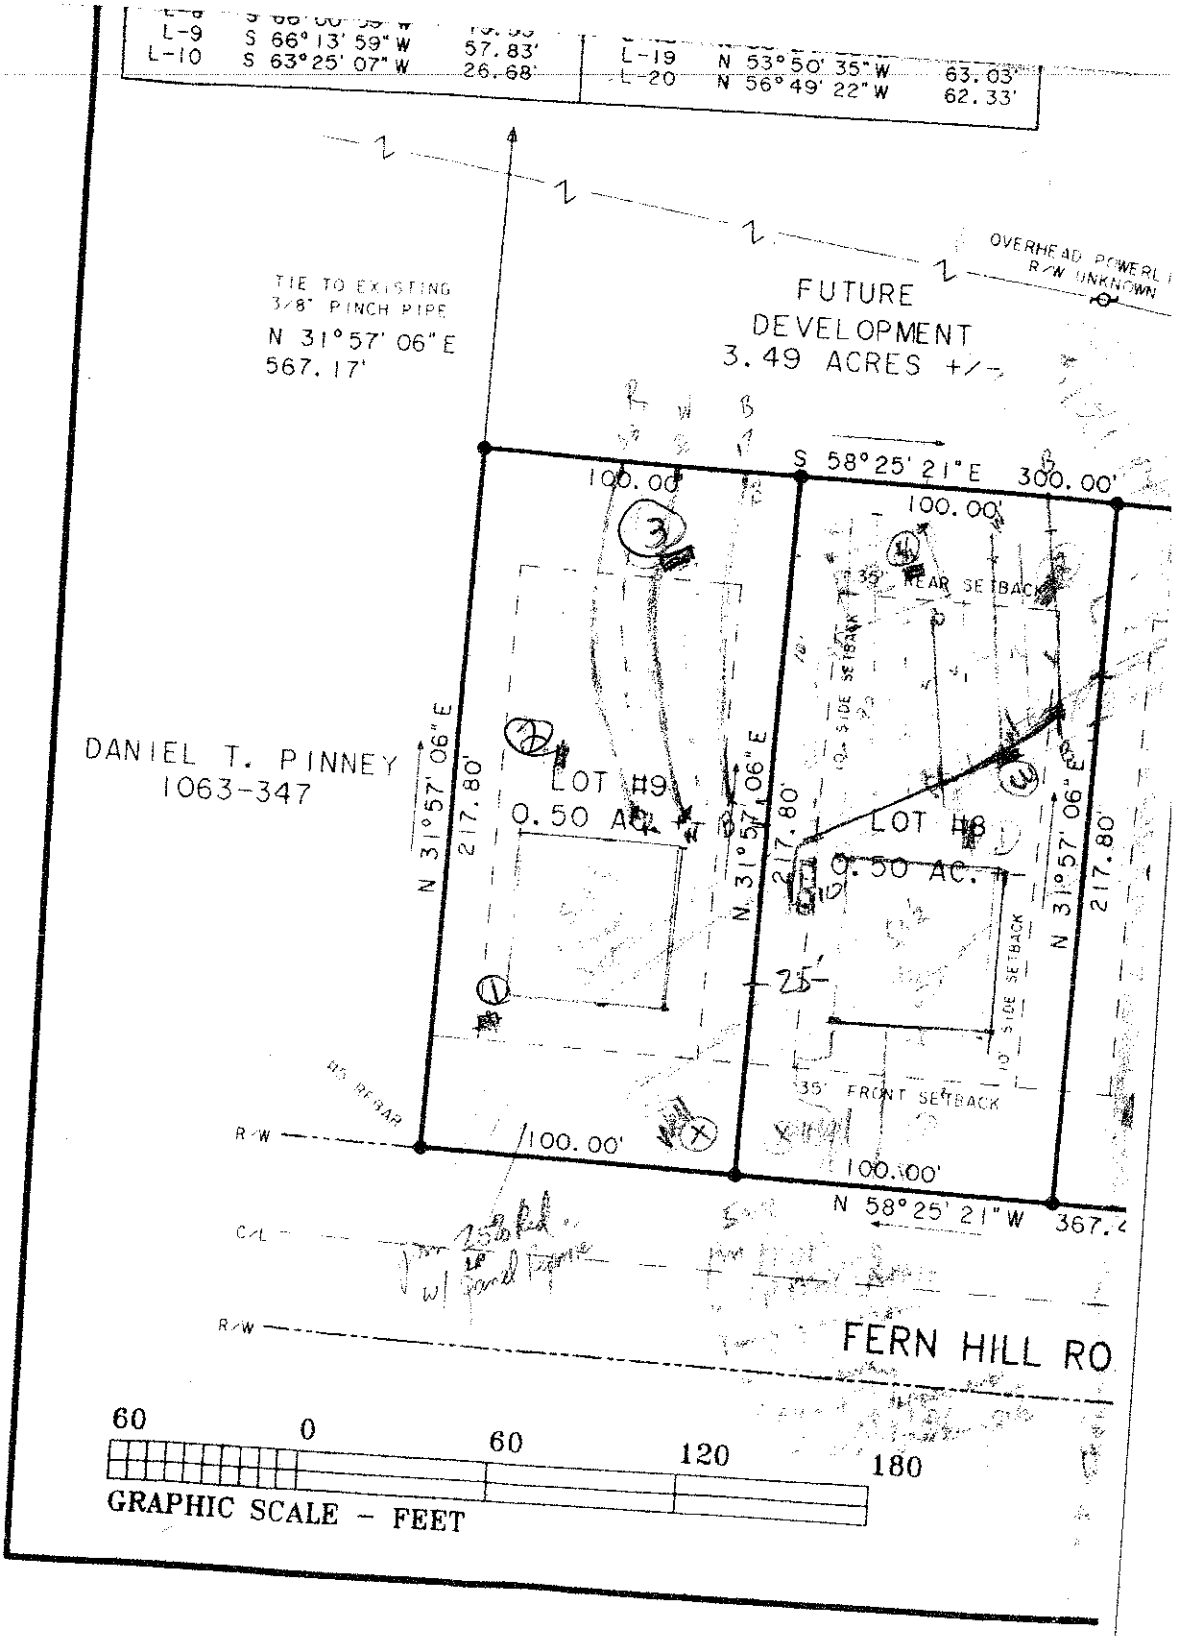

FRANK BETZ ASSOCIATES N C

HOMEPLANS *Designed for Today's Market*


STERLING

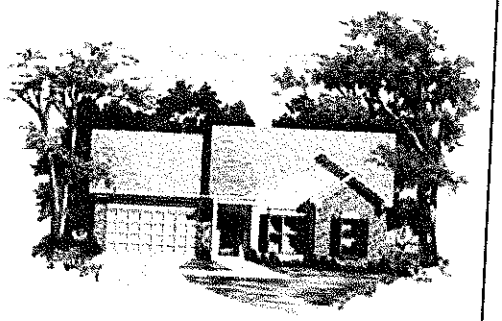

1st Floor	1070 sq. ft.
Total	1070 sq. ft.

Overall Dimensions: 48'-0" x 36'-0"

2.19.

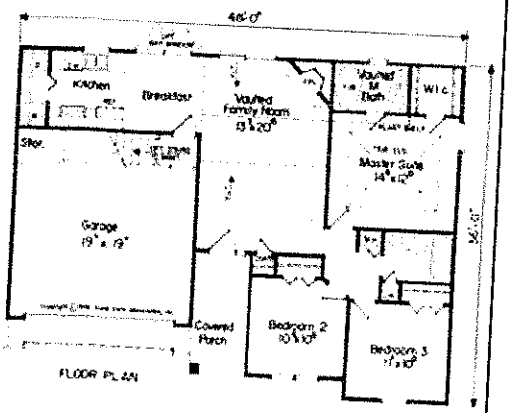

Acknowledgement Of Plans Submittal ONLY!

Date Jan 19, 05

Date 2/9/05

Floorplans and Elevations are subject to change. Floorplan dimensions are approximate. Consult working drawings for actual dimensions and information. Elevations are artists' conceptions.