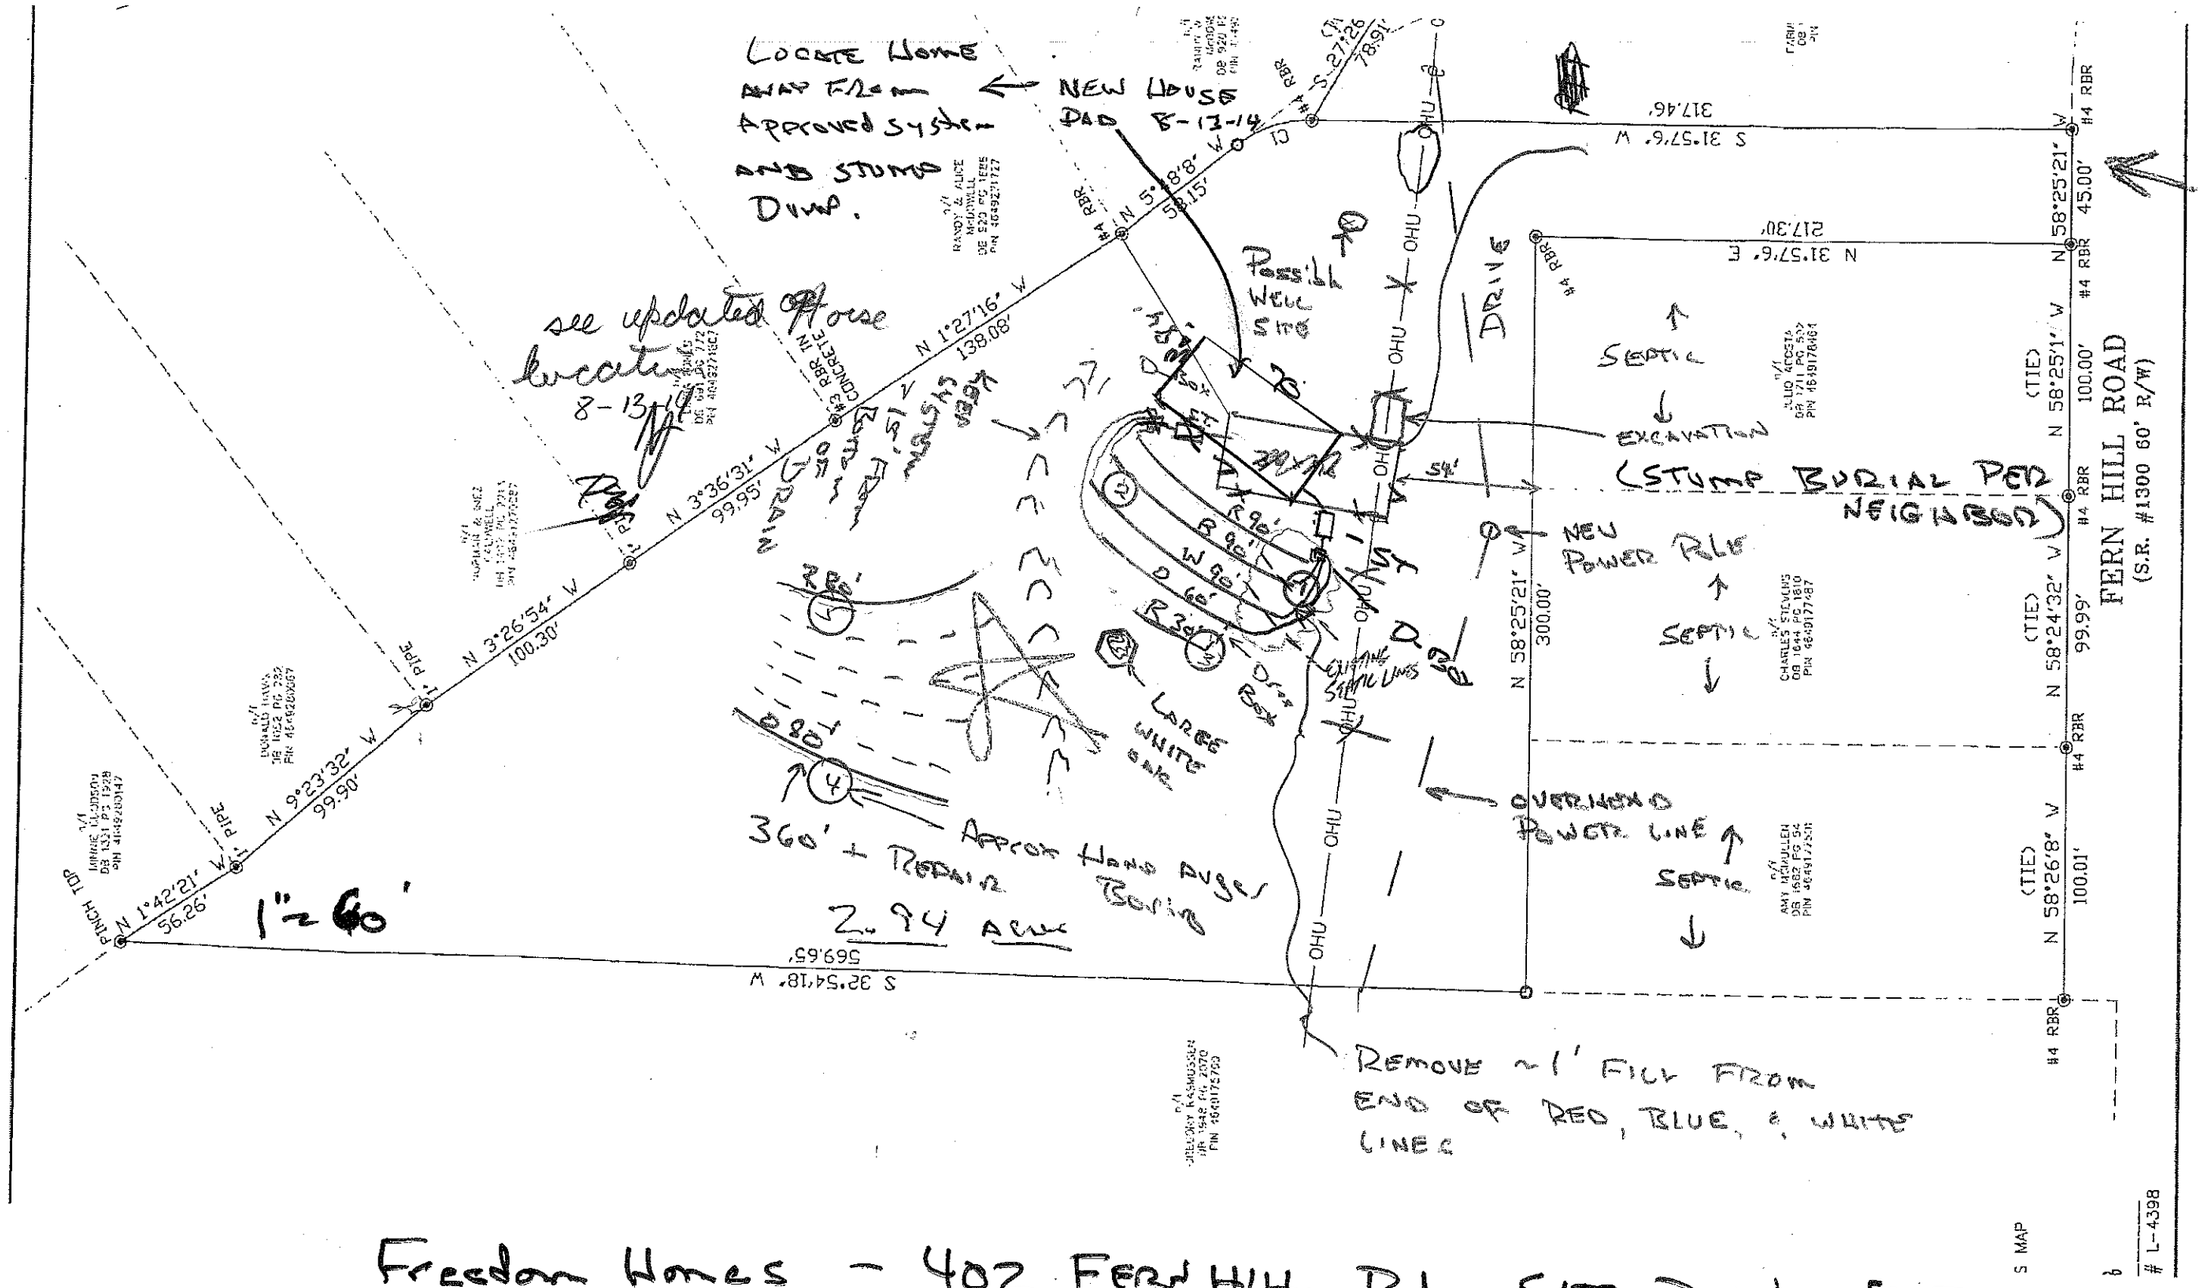


Freedom Homes - 402 Fern Hill Rd SITE PLAN 8-7-14

Site Project # 4358-14-064

* SITE PLAN MUST ACCOMPANY SITE WRITTEN REPORT DATED 8-7-14

- Base Survey Map From Freedom Homes