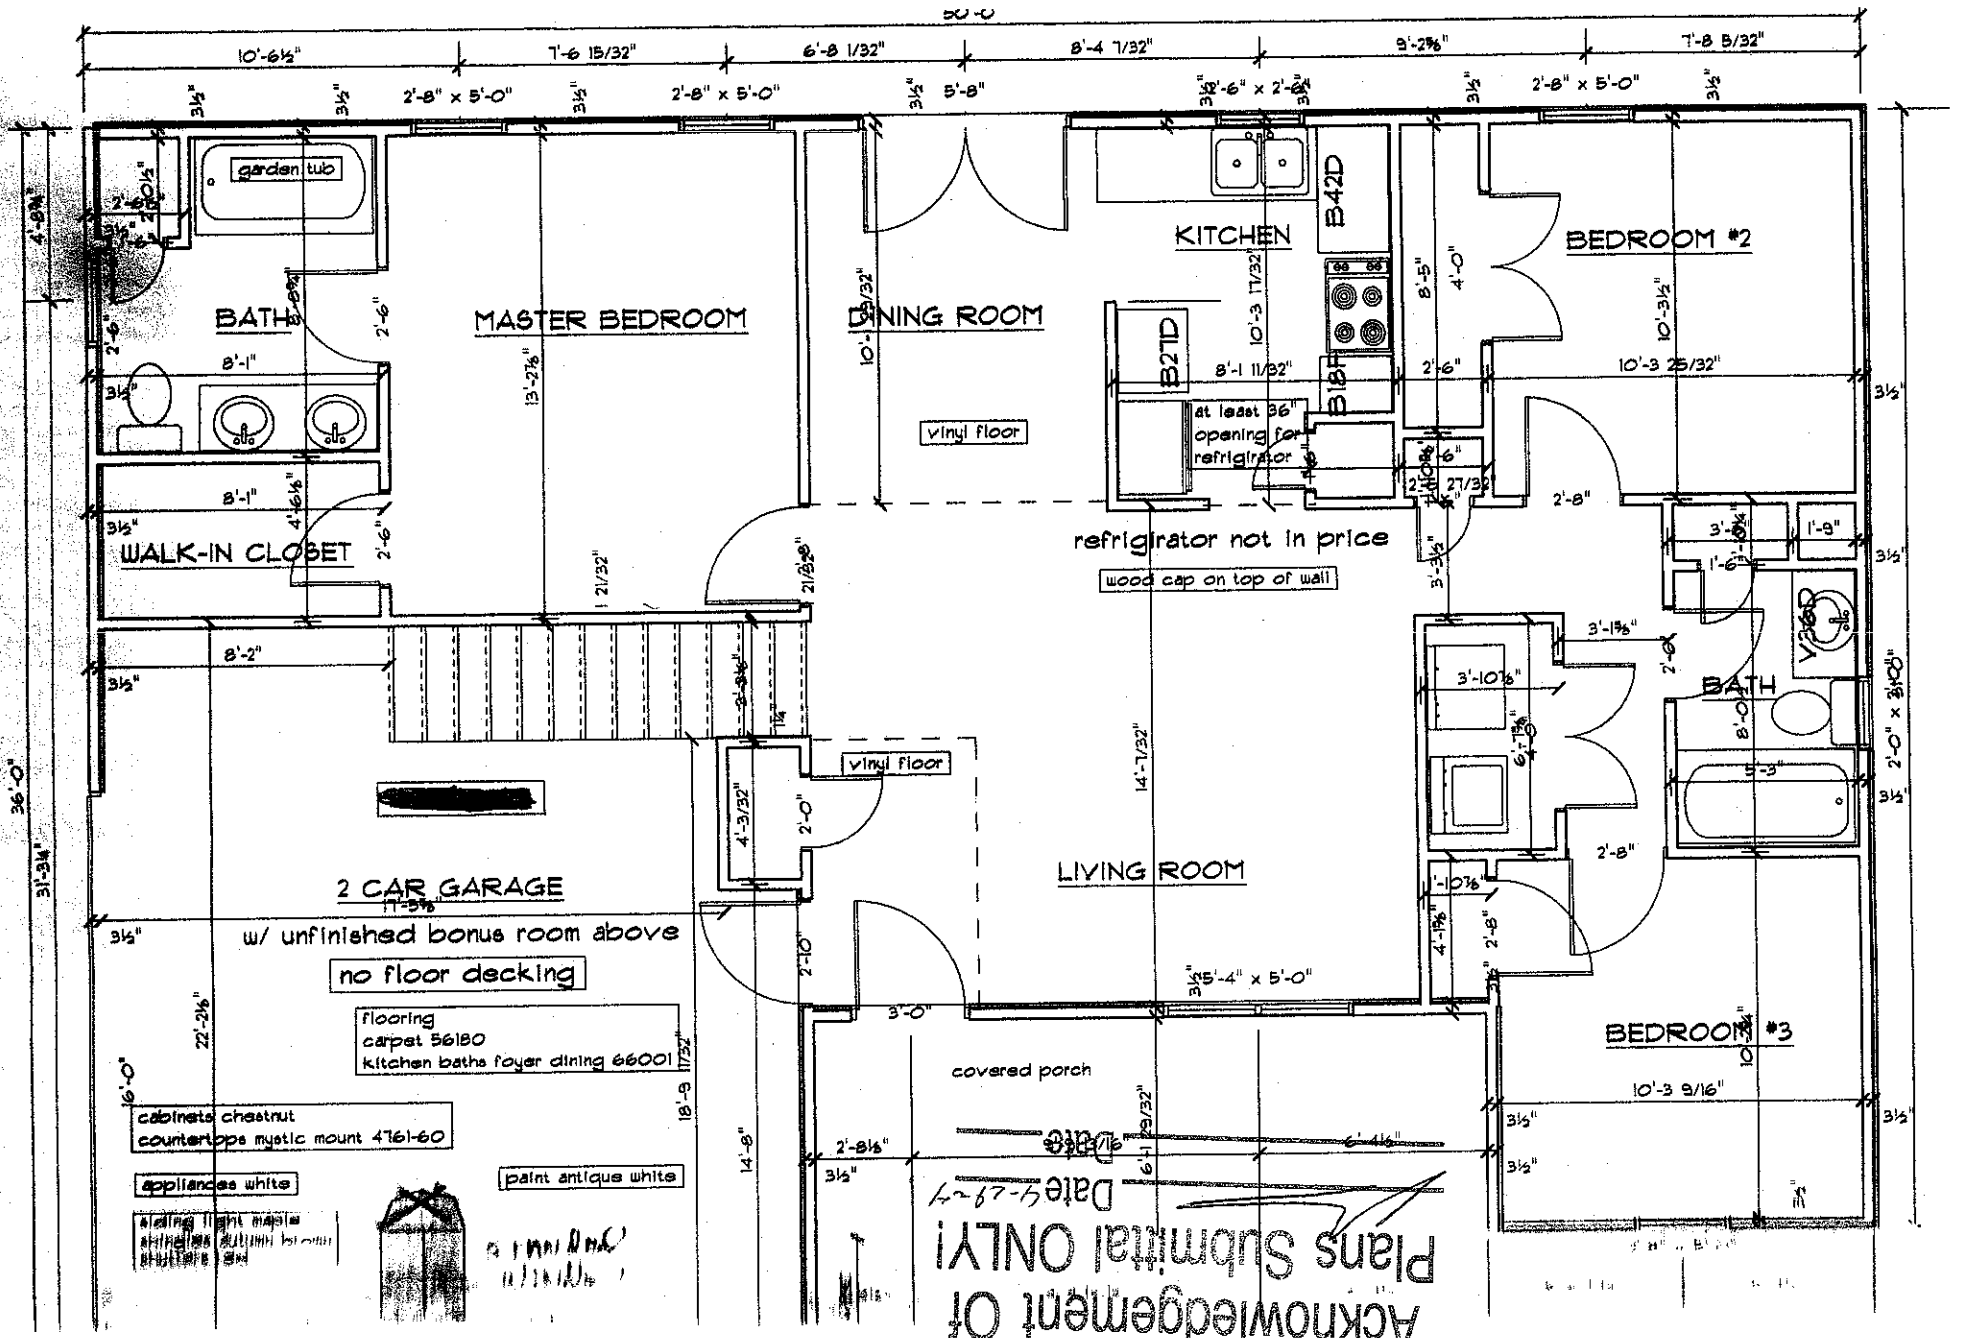

garden tub
BATH
MASTER BEDROOM
DINING ROOM
KITCHEN
B42D
B27D
B18F
BEDROOM #2
vinyl floor
at least 36" opening for refrigirator
refrigirator not in price
wood cap on top of wall
WALK-IN CLOSET
8'-2"
vinyl floor
LIVING ROOM
2 CAR GARAGE
w/ unfinished bonus room above
no floor decking
flooring
carpet 56180
kitchen baths foyer dining 66001
cabinets chestnut
countertops mystic mount 4761-60
appliances white
paint antique white
covered porch
BATH
BEDROOM #3
Acknowledgement Of
Plans Submittal ONLY!
Date