
Recd 9-7-01

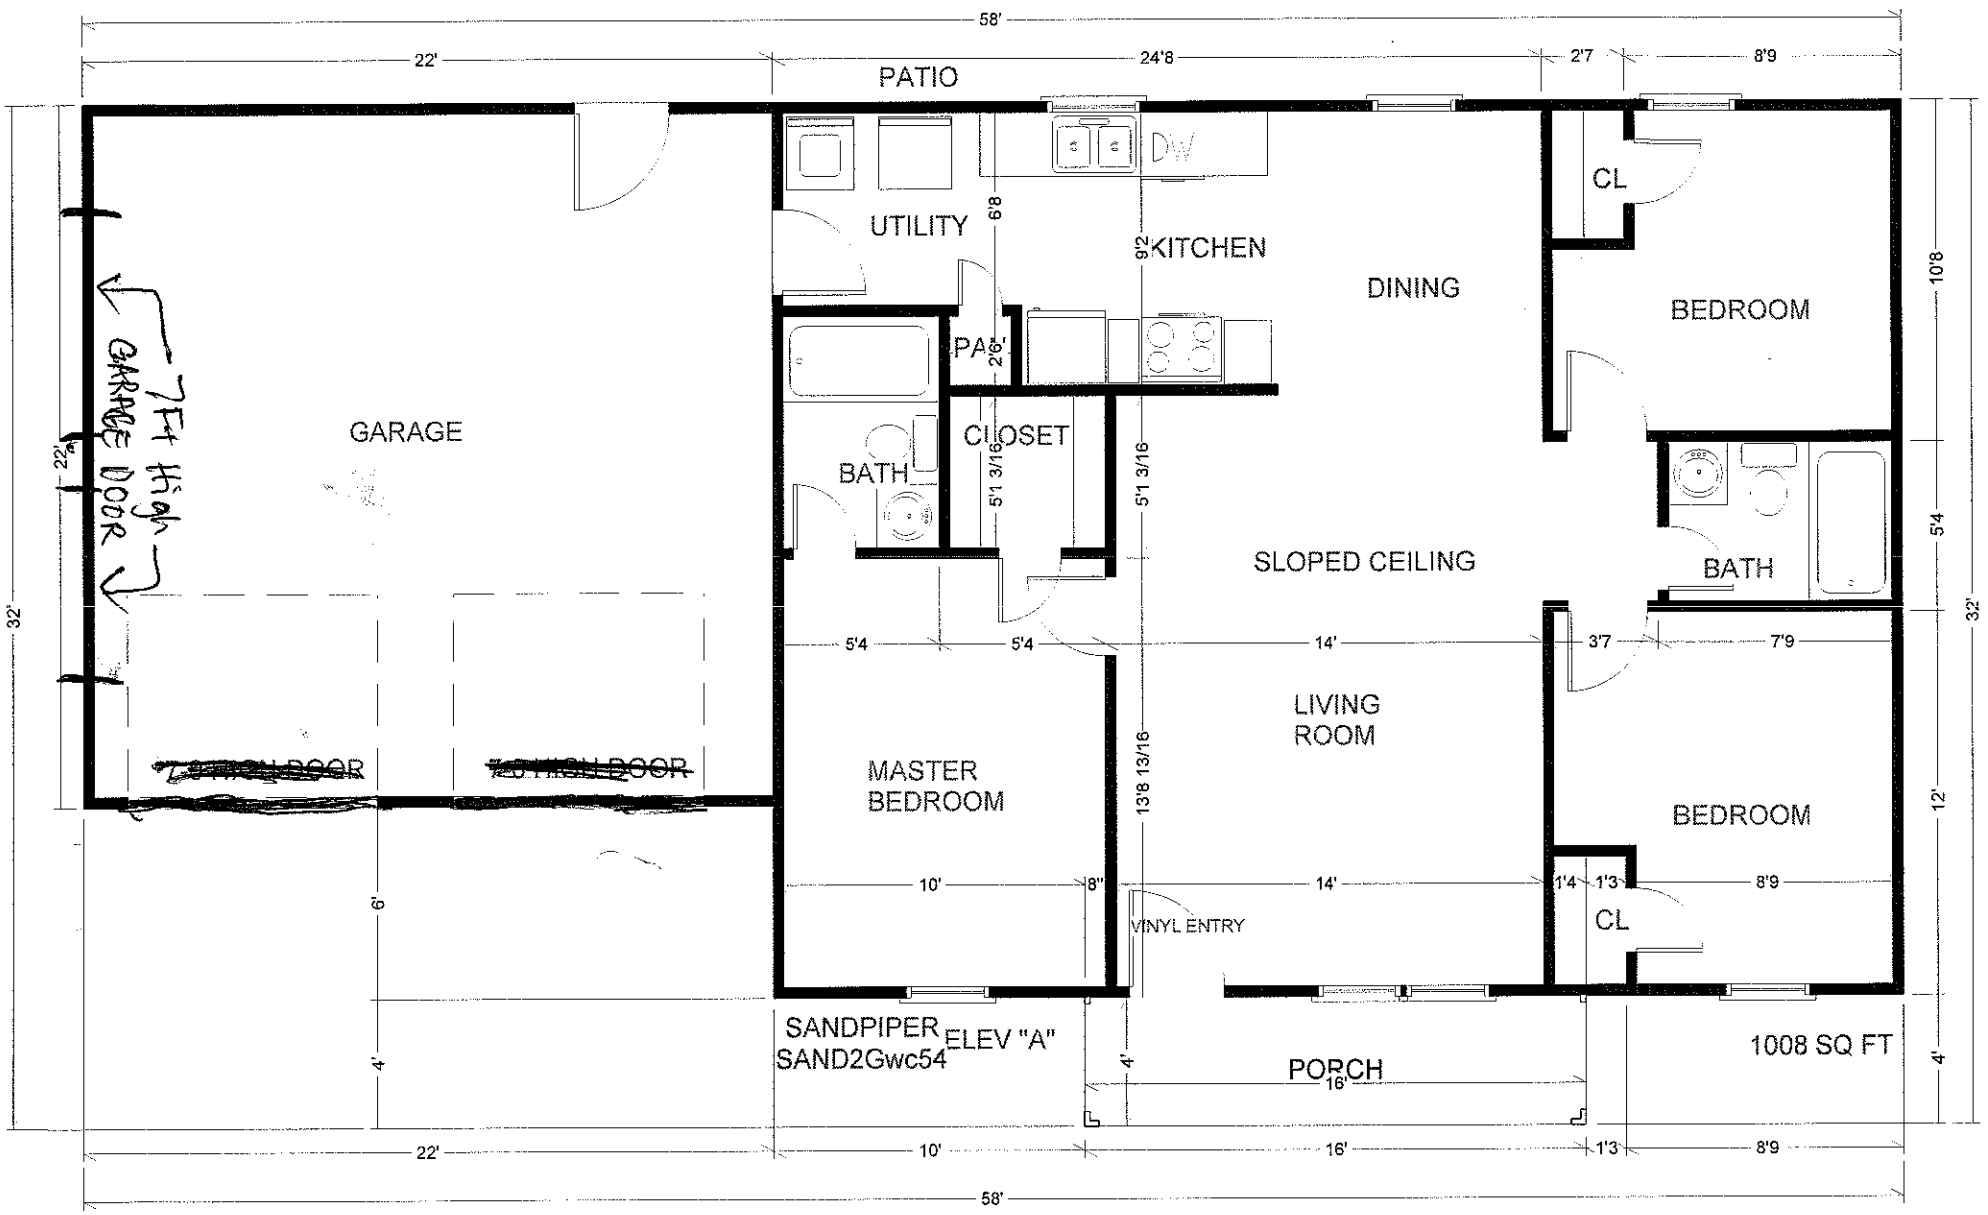

WILTSHIRE CREEK LOT # 54