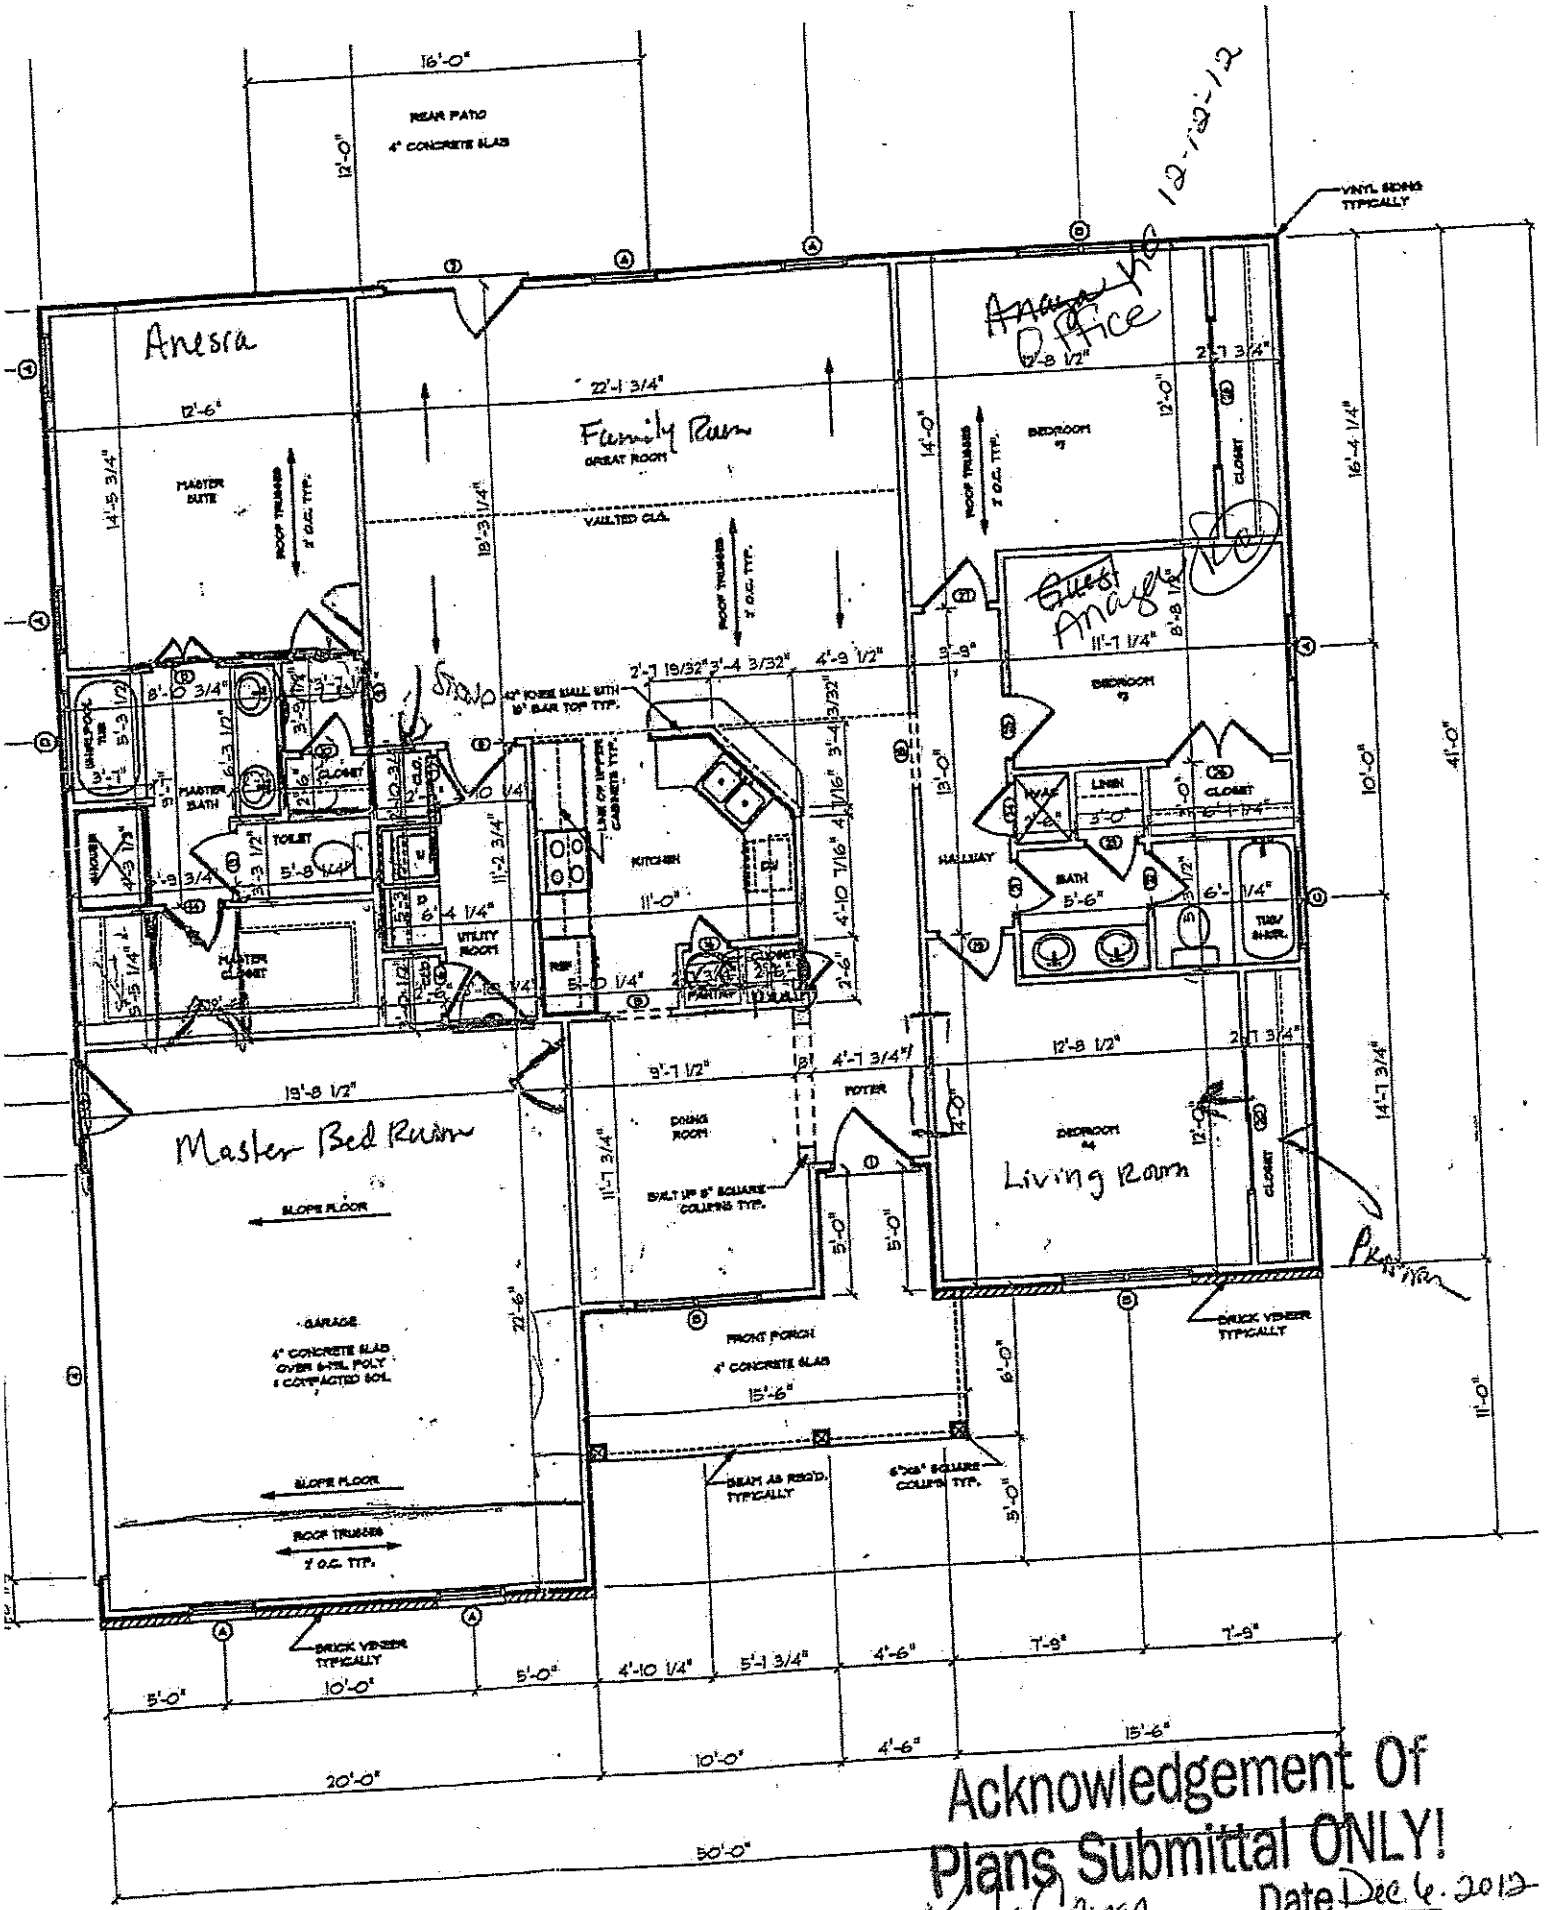


Acknowledgement Of
Plans Submittal ONLY!
Date Dec 6. 2012

Date

NEW FLOORPLAN