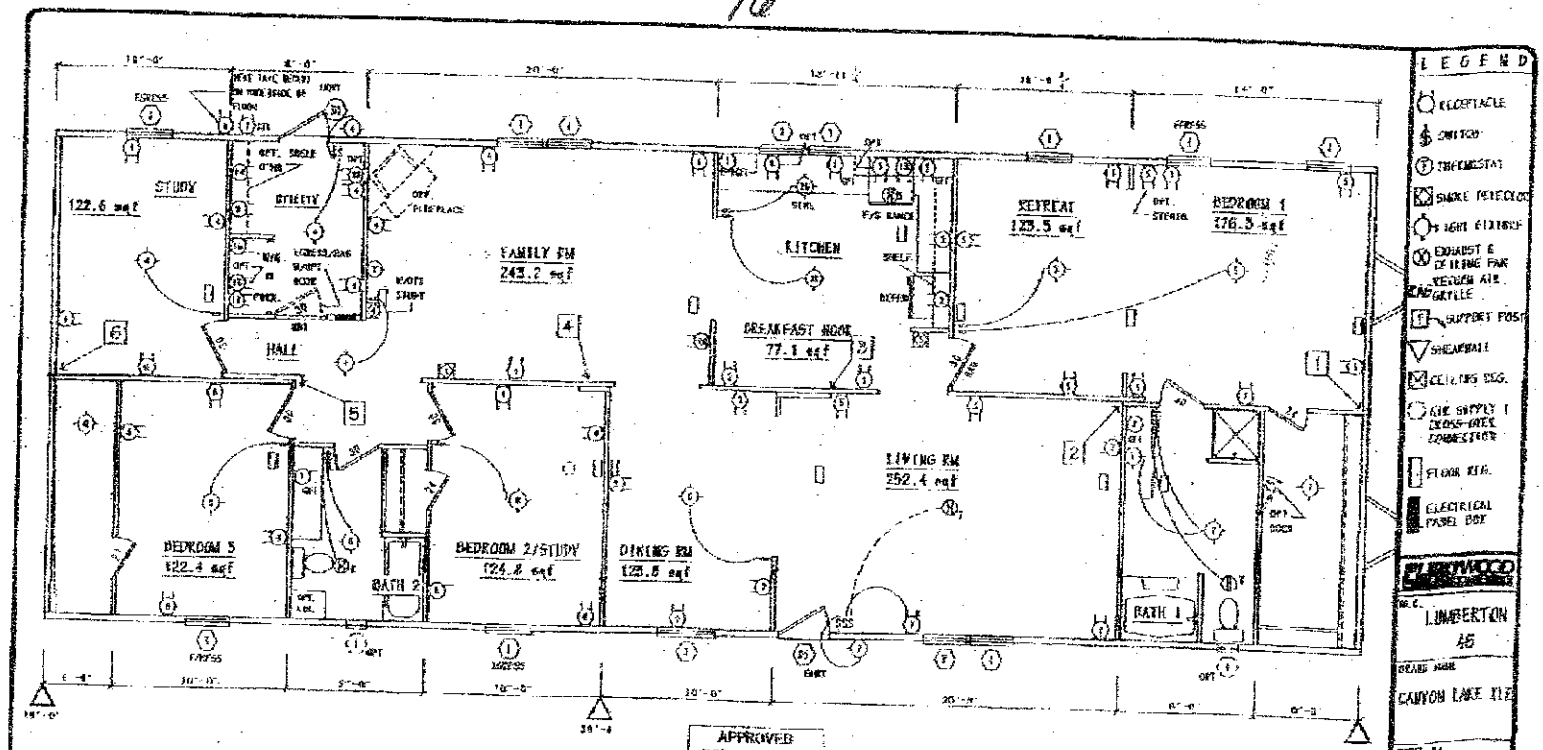
76'

28'


STUDY
122.6 sq.f
FAMILY RM
243.2 sq.f
KITCHEN
RETREAT
123.5 sq.f
BEDROOM 1
176.3 sq.f
BREAKFAST NOOK
77.1 sq.f
HALL
LIVING RM
252.4 sq.f
BEDROOM 3
122.4 sq.f
BATH 2
BEDROOM 2/STUDY
124.8 sq.f
DINING RM
125.8 sq.f
BATH 1
LEGEND
RECEPTACLE
SWITCH
THERMOSTAT
SMOKE DETECTOR
EXHAUST &
SUPPORT POST
SHEARWALL
CEILING DIFF.
ELECTRICAL PANEL BOX
FLOOR REG.
APPROVED
PFS Corporation
Madison - 4
6/14/02
HUD Manufactured
Home
Construction &
Safety Standard
LUMBERTON
46
CANYON LAKE ELE
47643
CUSTOM
FLOOR PLAN