
3 BDRM

Acknowledgement Of Plans Submittal ONLY!

Date 8/8/05

Date 8/8/05

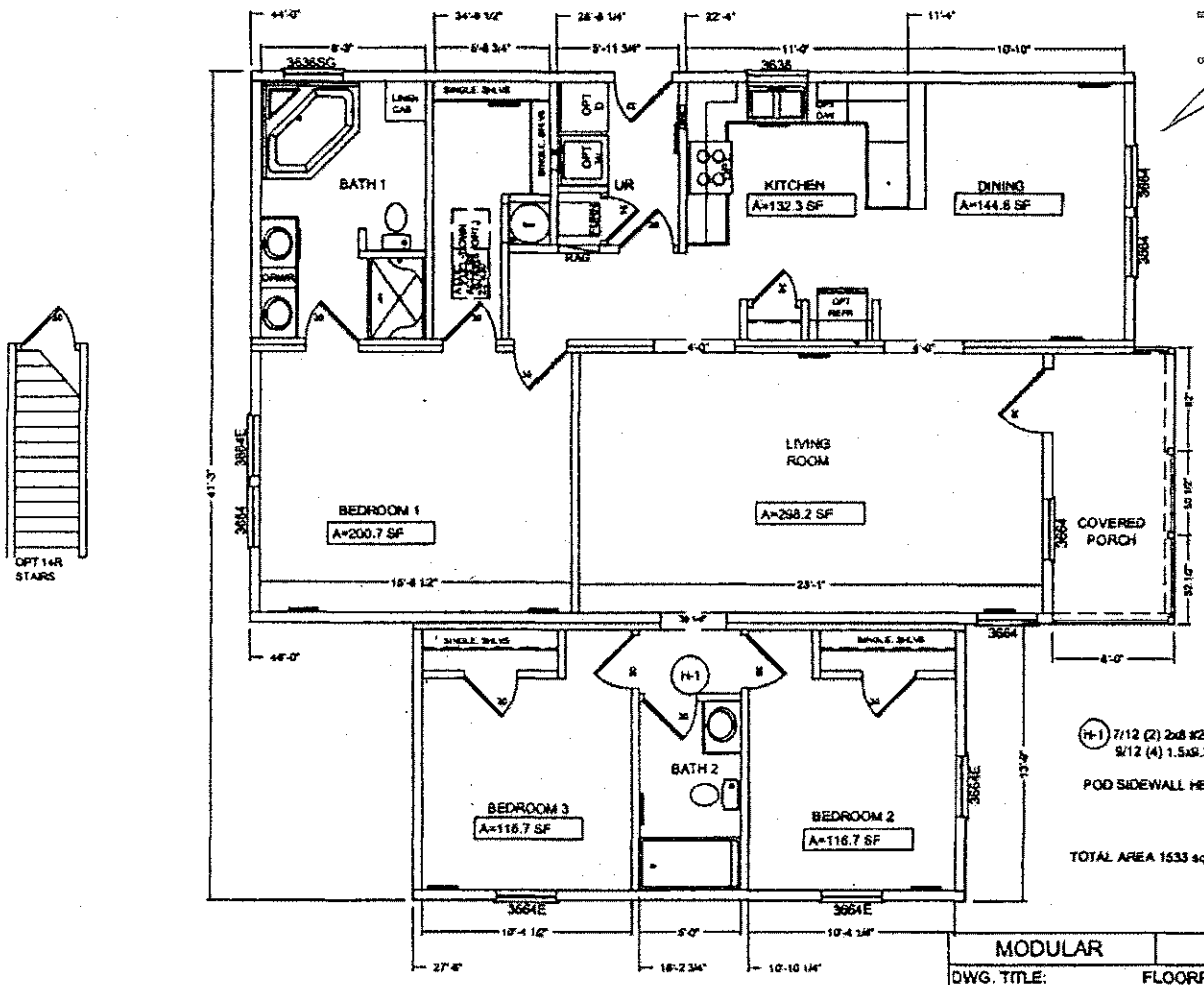

H-1 7/12 (2) 2x8 #2 SPF
9/12 (4) 1.5x9.25 LVL 1.8E

POD SIDEWALL HEADER (2) 1.5x9.25 LVL 1.8E

TOTAL AREA 1533 sq ft

REVISED: 10-MAR-05 BY: MGW
(ENGINEERING\BUILDER CHOICE\BC-804\BC-804)

MODULAR	BC- 806			MANIS CUSTOM BUILDERS, INC. 16620 Airbase Road Maxton, N.C. 28364 (910) 844-1105
DWG. TITLE:	FLOORPLAN			
MODEL SIZE: 56'-0" x 27'-6"		DATE: NOV 07 03	GW	
SCALE: 3/16"=1' (11x17)		REV: A: 10-MAR-05	GW	PAGE NO. 9

APPROVED BY
NTA INC. 06/02/05
Kristen Cumberland