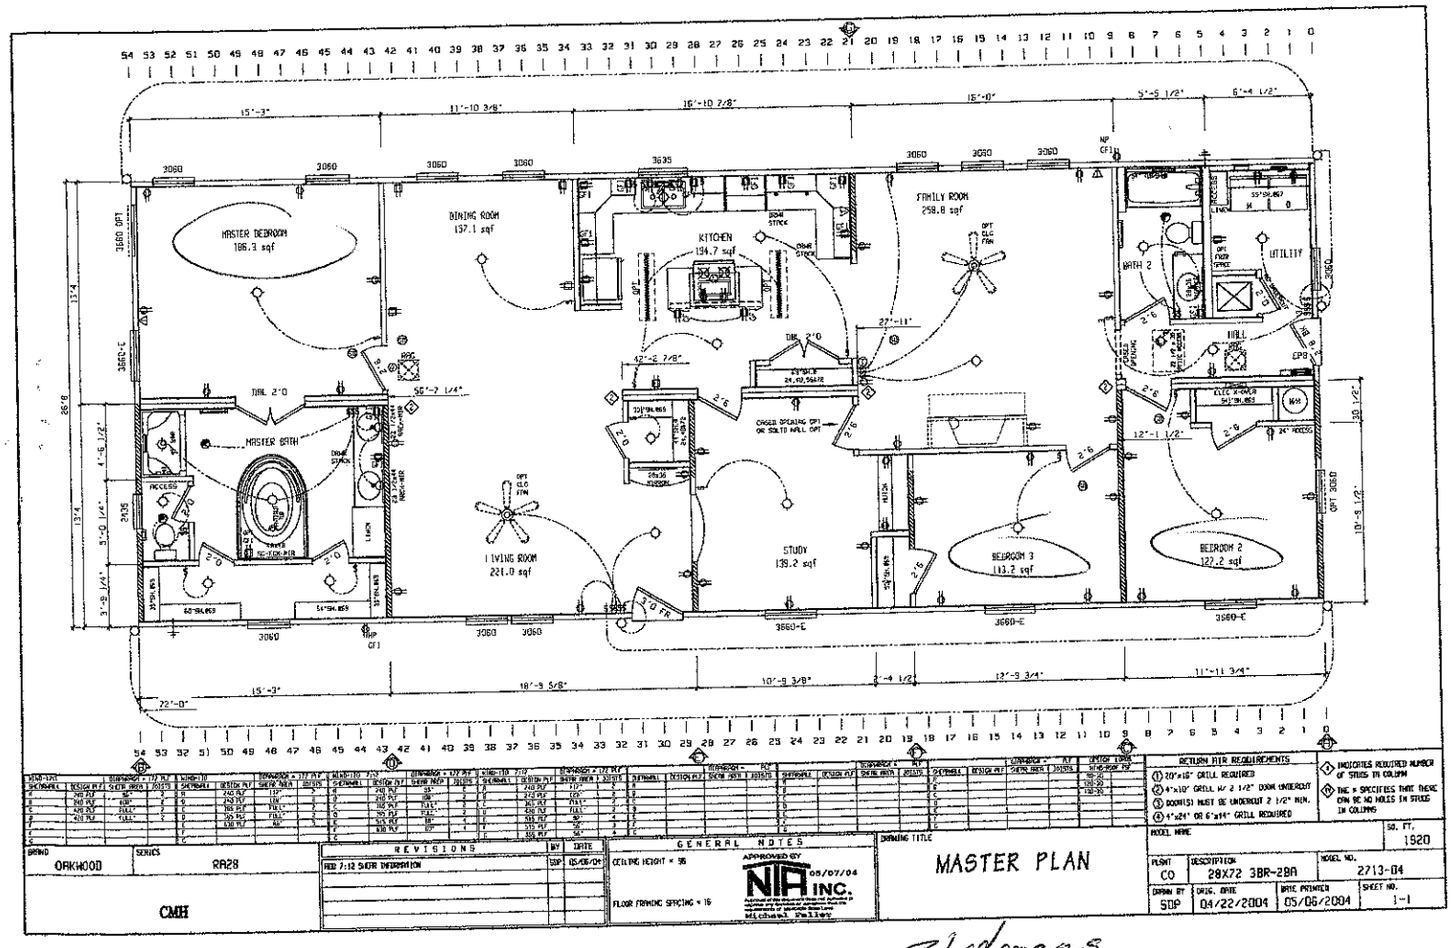


3 bedrooms

Acknowledgement Of
Plans Submittal ONLY!

Date 7/31/04

Date