
MODEL 23-269

3 BEDROOM, 2 BATH
ACTUAL SIZE: 26'-8" x 66'-0"
TOTAL AREA: 1760 SQ. FT.

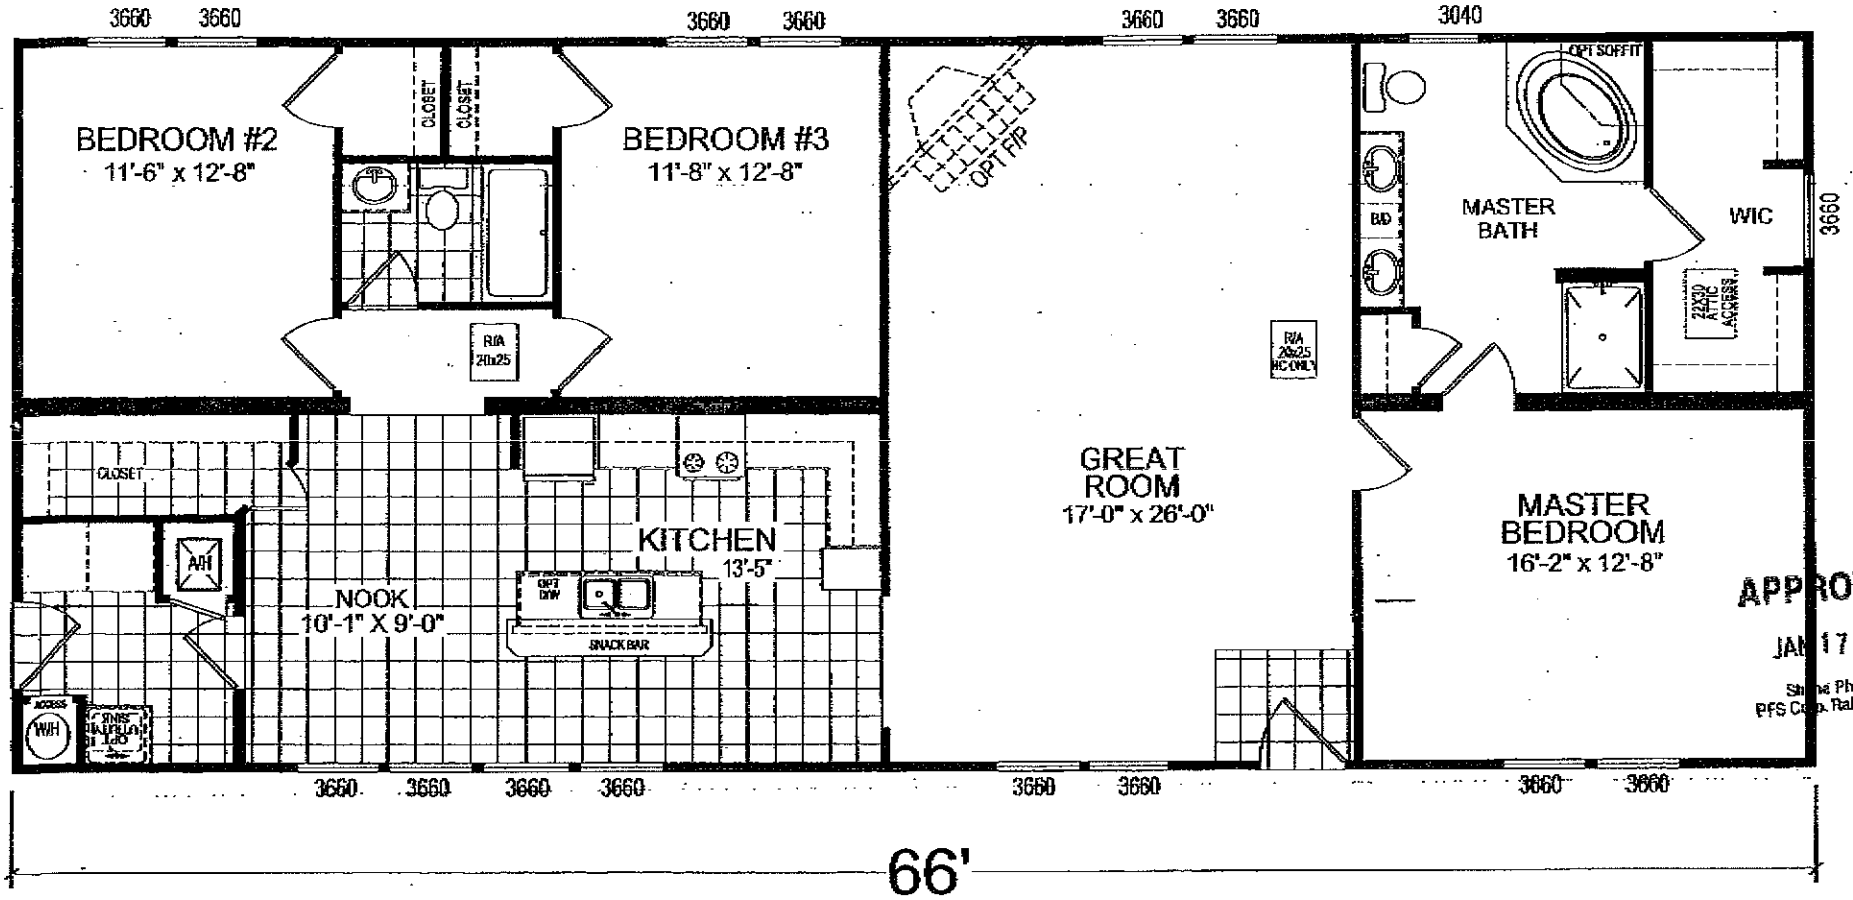

APPROVED
JAN 17 2007
Shane Phelps
PFS Corp. Raleigh, NC

PROJECT

TITLE
LITTER
MODEL
23-2
DATE
SCALE
DRAWN BY
REVISED
SHEET NO.
L-
PAGE