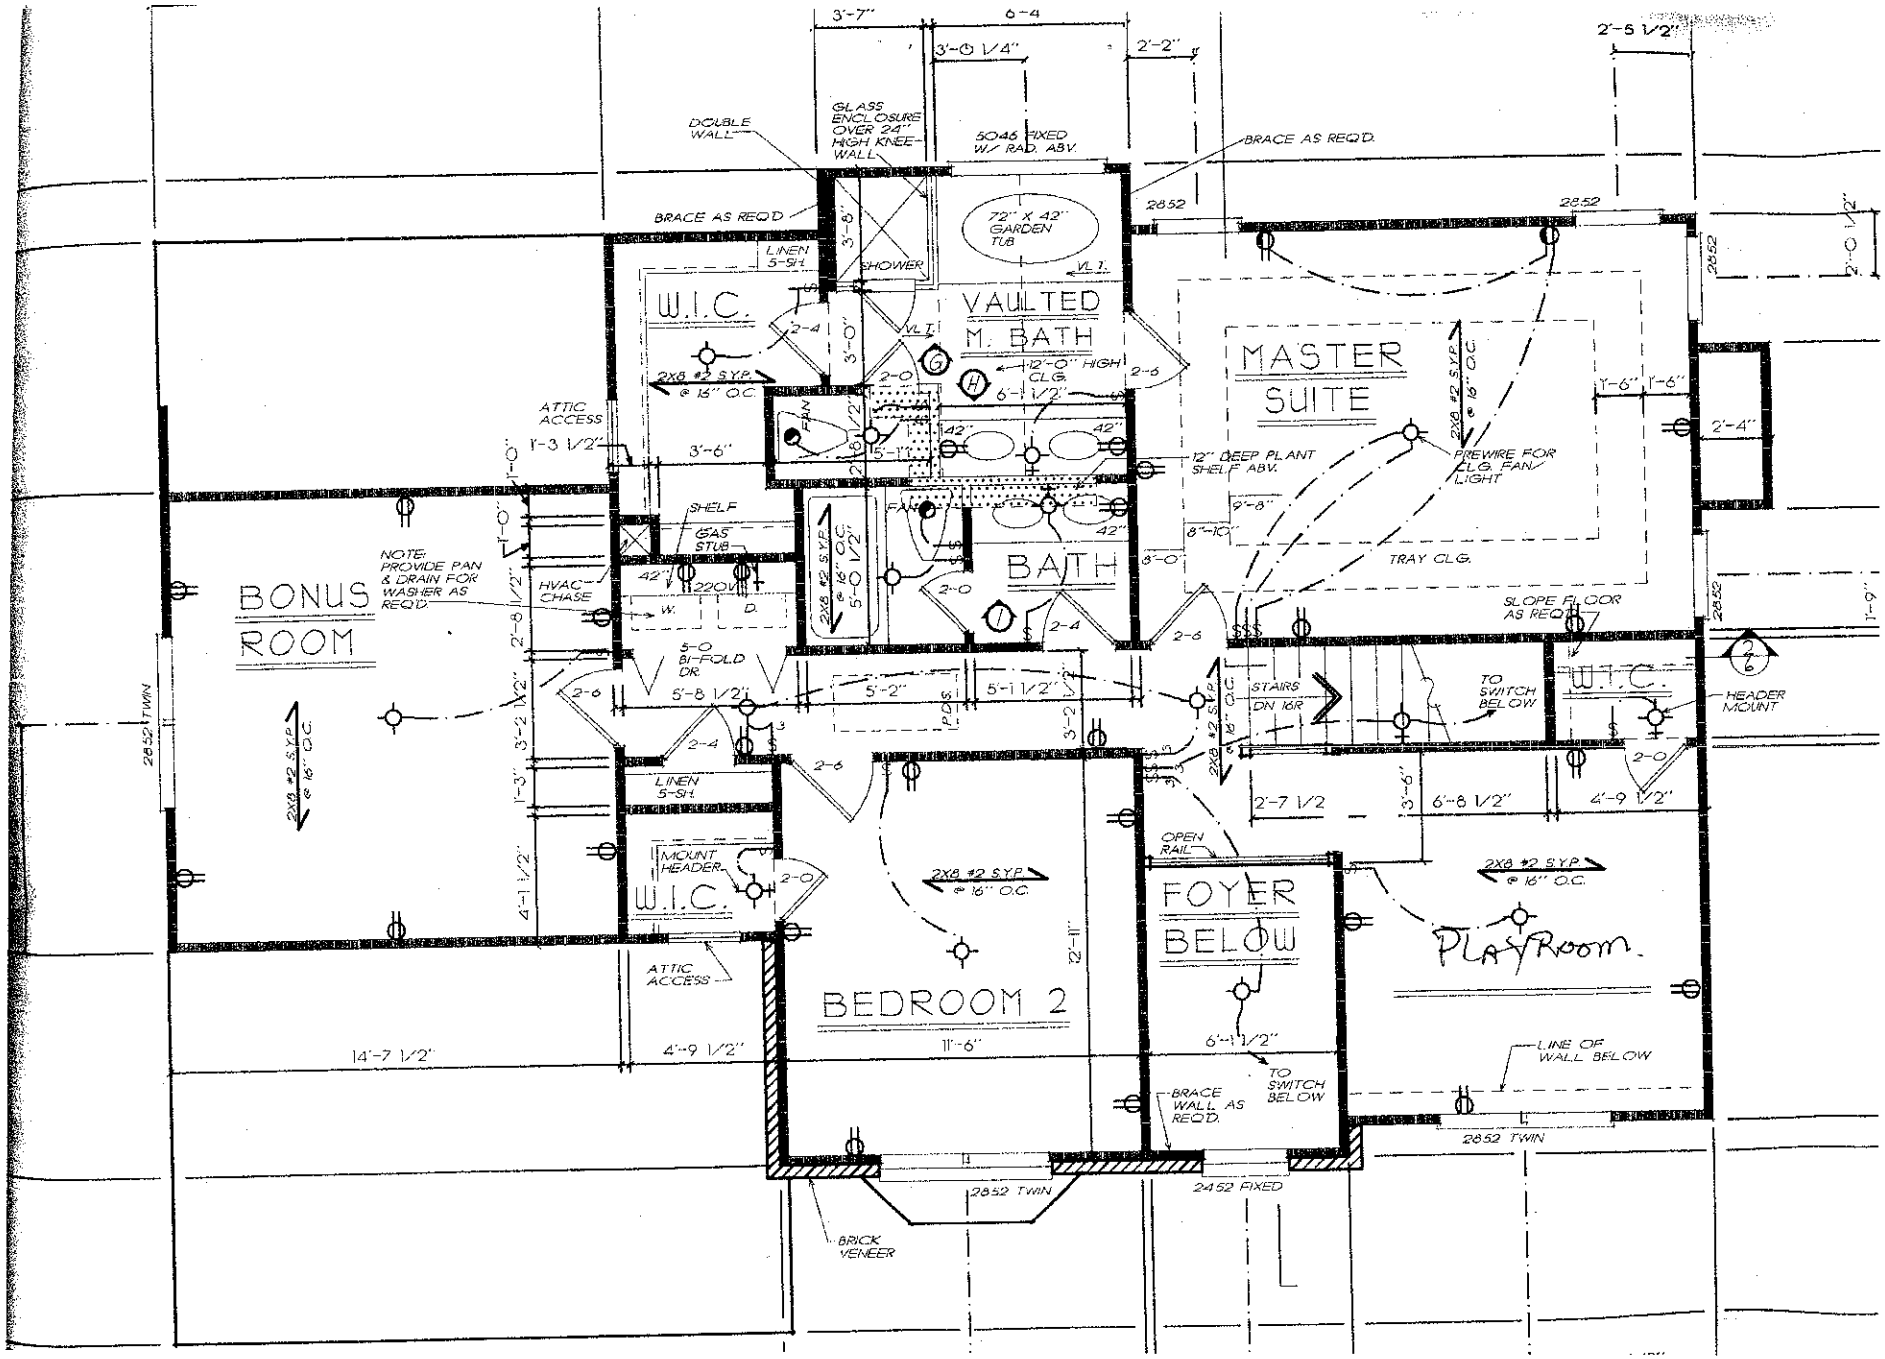
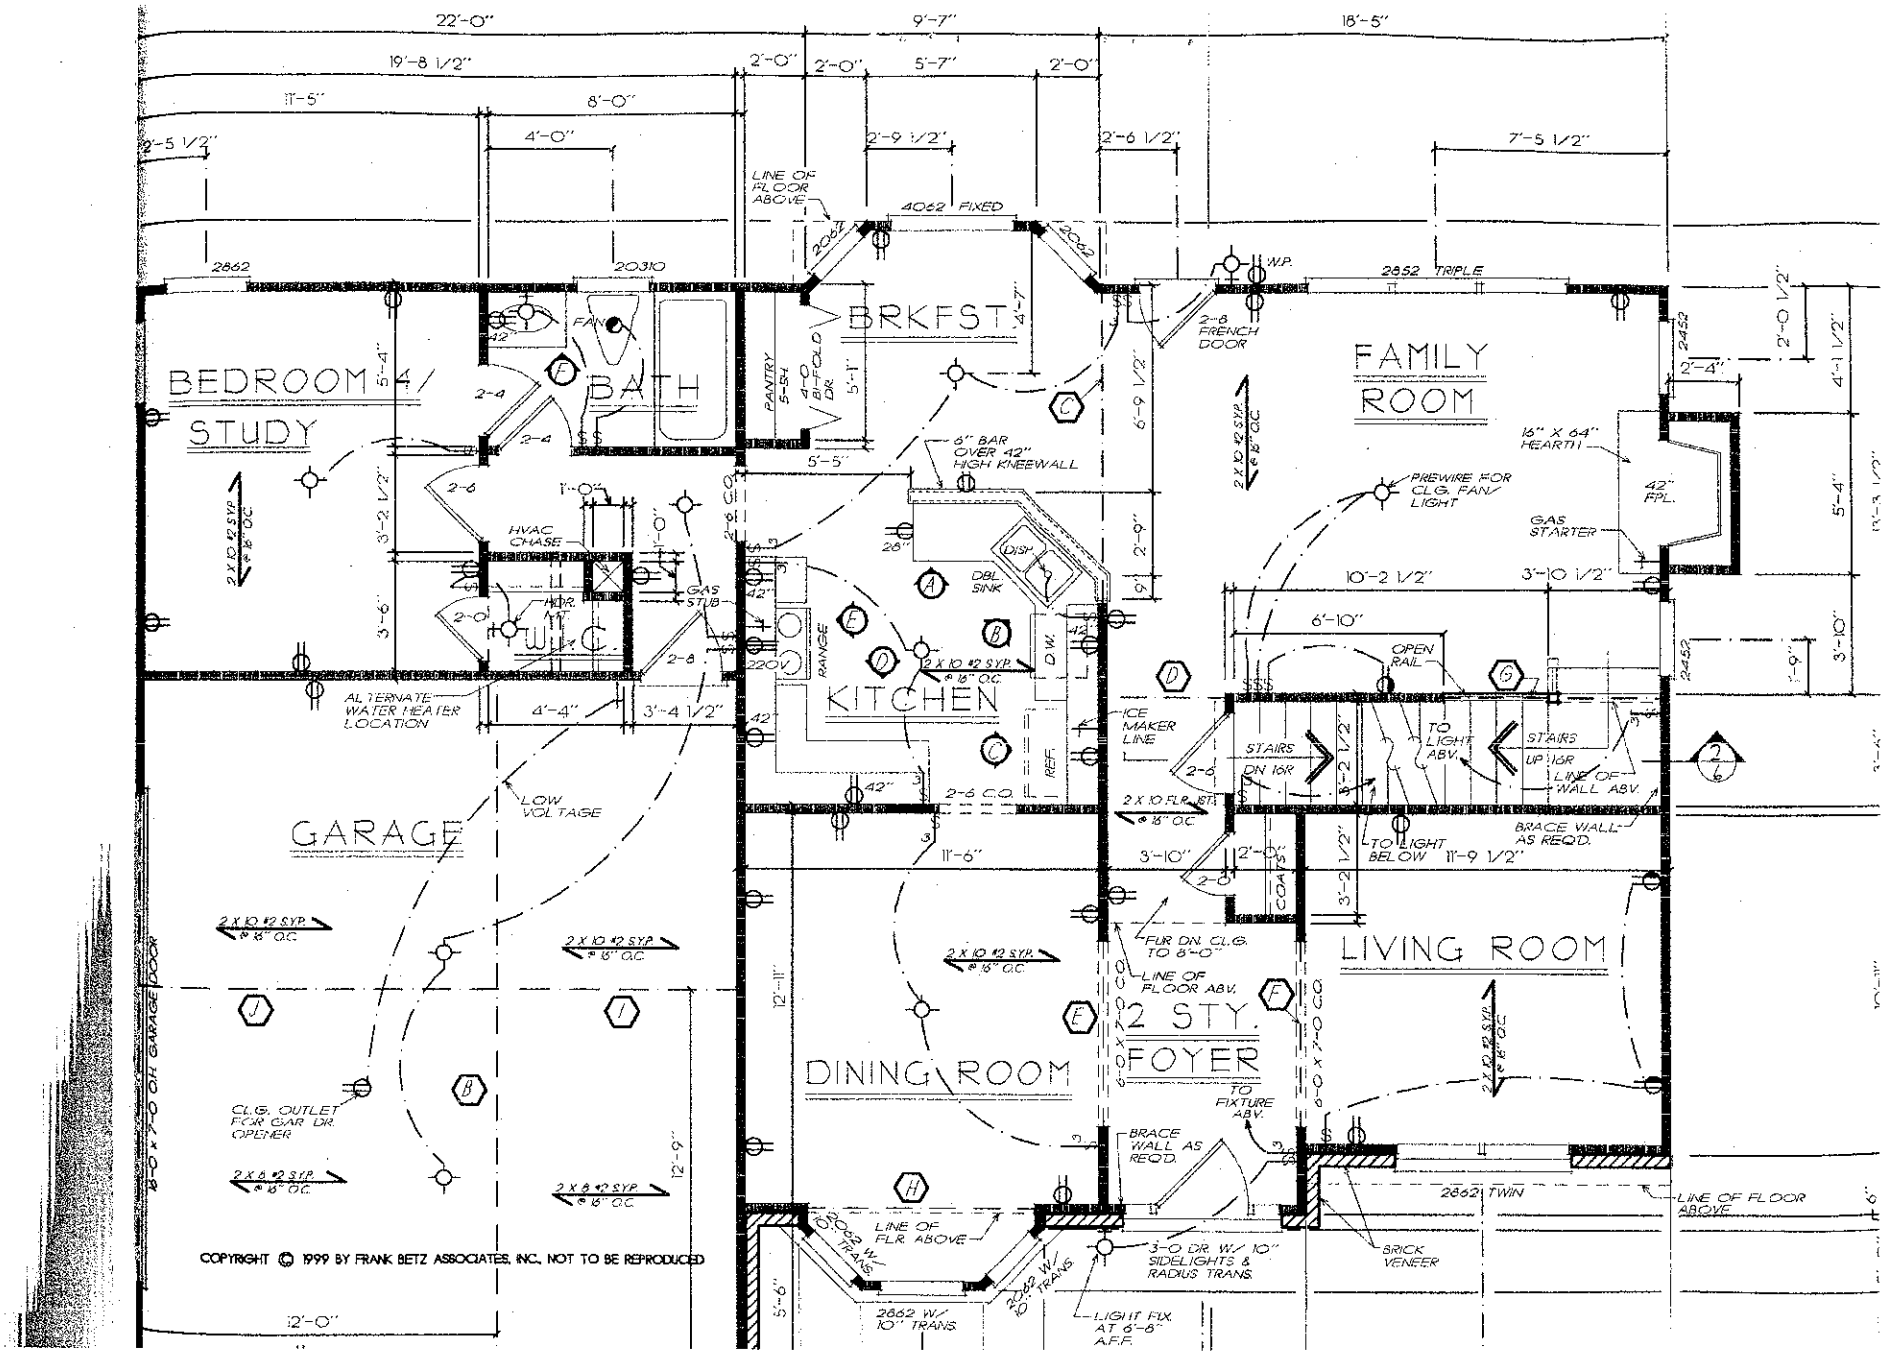

BONUS ROOM
W.I.C.
VAULTED M. BATH
MASTER SUITE
BATH
W.I.C.
BEDROOM 2
FOYER BELOW
PLAYROOM
W.I.C.
LINEN 5-SH.
SHOWER
72" X 42" GARDEN TUB
GLASS ENCLOSURE OVER 24" HIGH KNEE-WALL
DOUBLE WALL
BRACE AS REQ'D.
5046 FIXED W/ RAD. ABV.
2852
ATTIC ACCESS
SHELF
GAS STUB
220V
HVAC CHASE
NOTE: PROVIDE PAN & DRAIN FOR WASHER AS REQ'D.
5-0 BI-FOLD DR.
MOUNT HEADER
12" DEEP PLANT SHELF ABV.
PREWIRE FOR CLG. FAN/LIGHT
TRAY CLG.
SLOPE FLOOR AS REQ'D.
STAIRS DN 16R
TO SWITCH BELOW
HEADER MOUNT
OPEN RAIL
LINE OF WALL BELOW
BRACE WALL AS REQ'D.
BRICK VENEER
2852 TWIN
2452 FIXED
2X8 #2 S.Y.P. @ 16" O.C.
3'-7"
6-4
3'-0 1/4"
2'-2"
2'-5 1/2"
14'-7 1/2"
4'-9 1/2"
11'-6"
6'-1 1/2"
2'-7 1/2
3'-6"
6'-8 1/2"
4'-9 1/2"



COPYRIGHT © 1999 BY FRANK BETZ ASSOCIATES, INC., NOT TO BE REPRODUCED