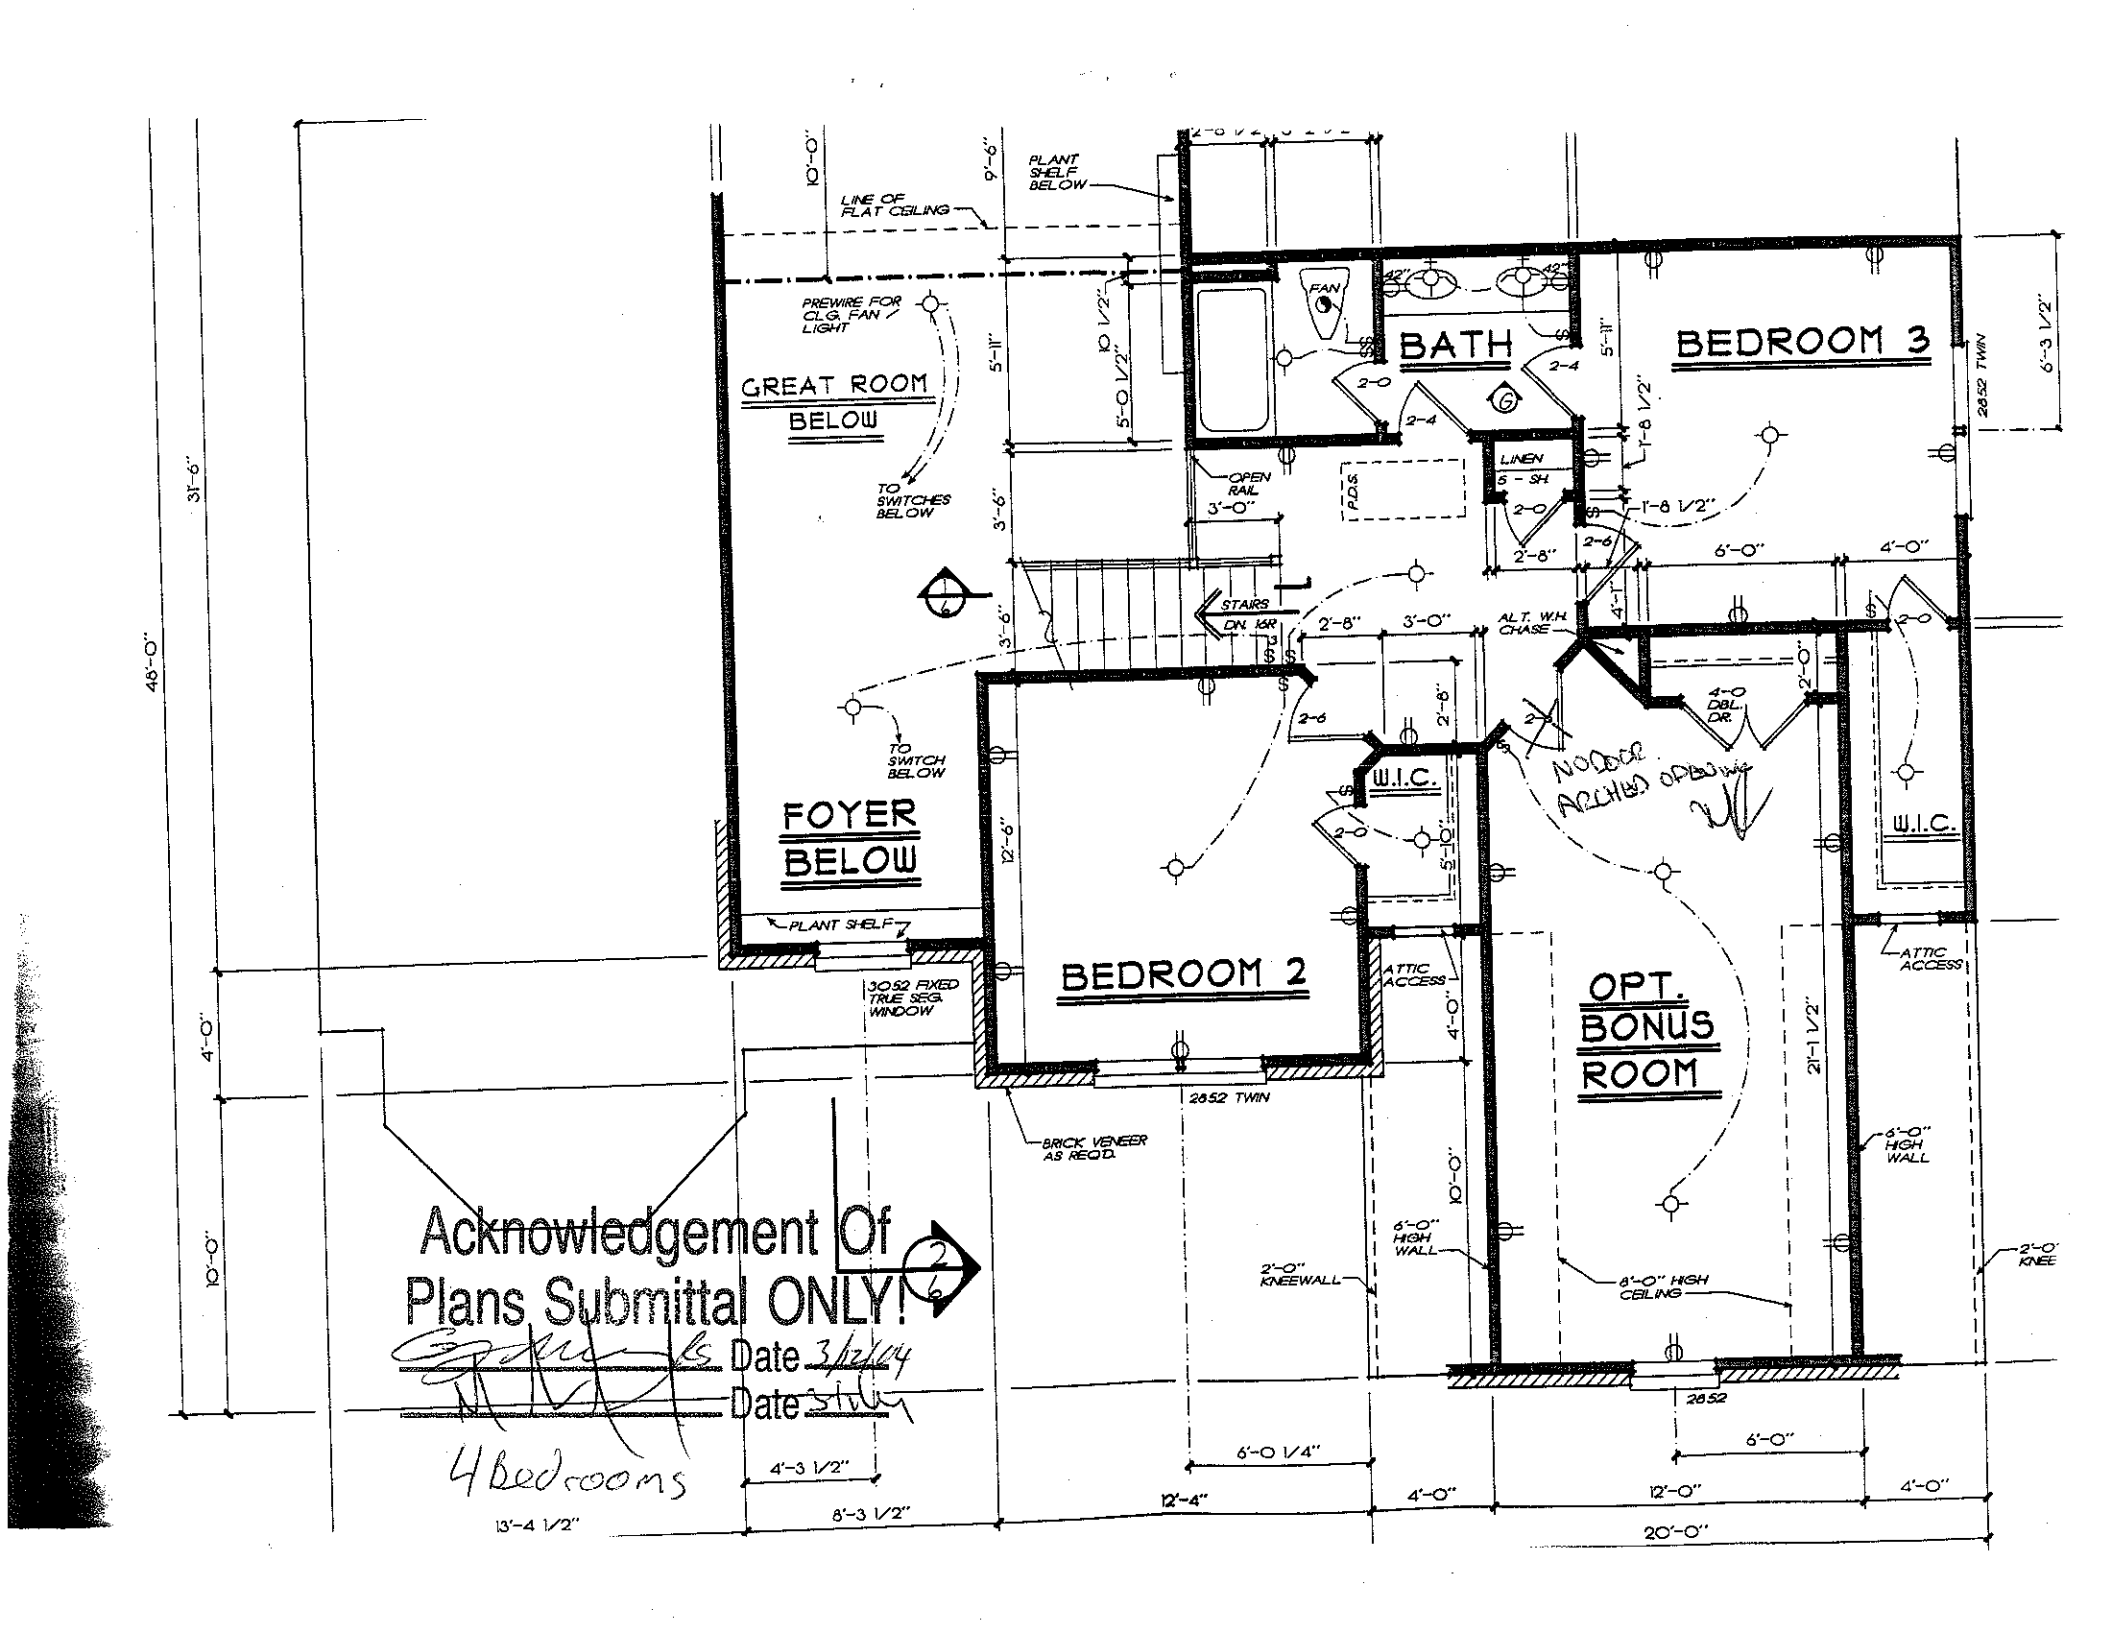
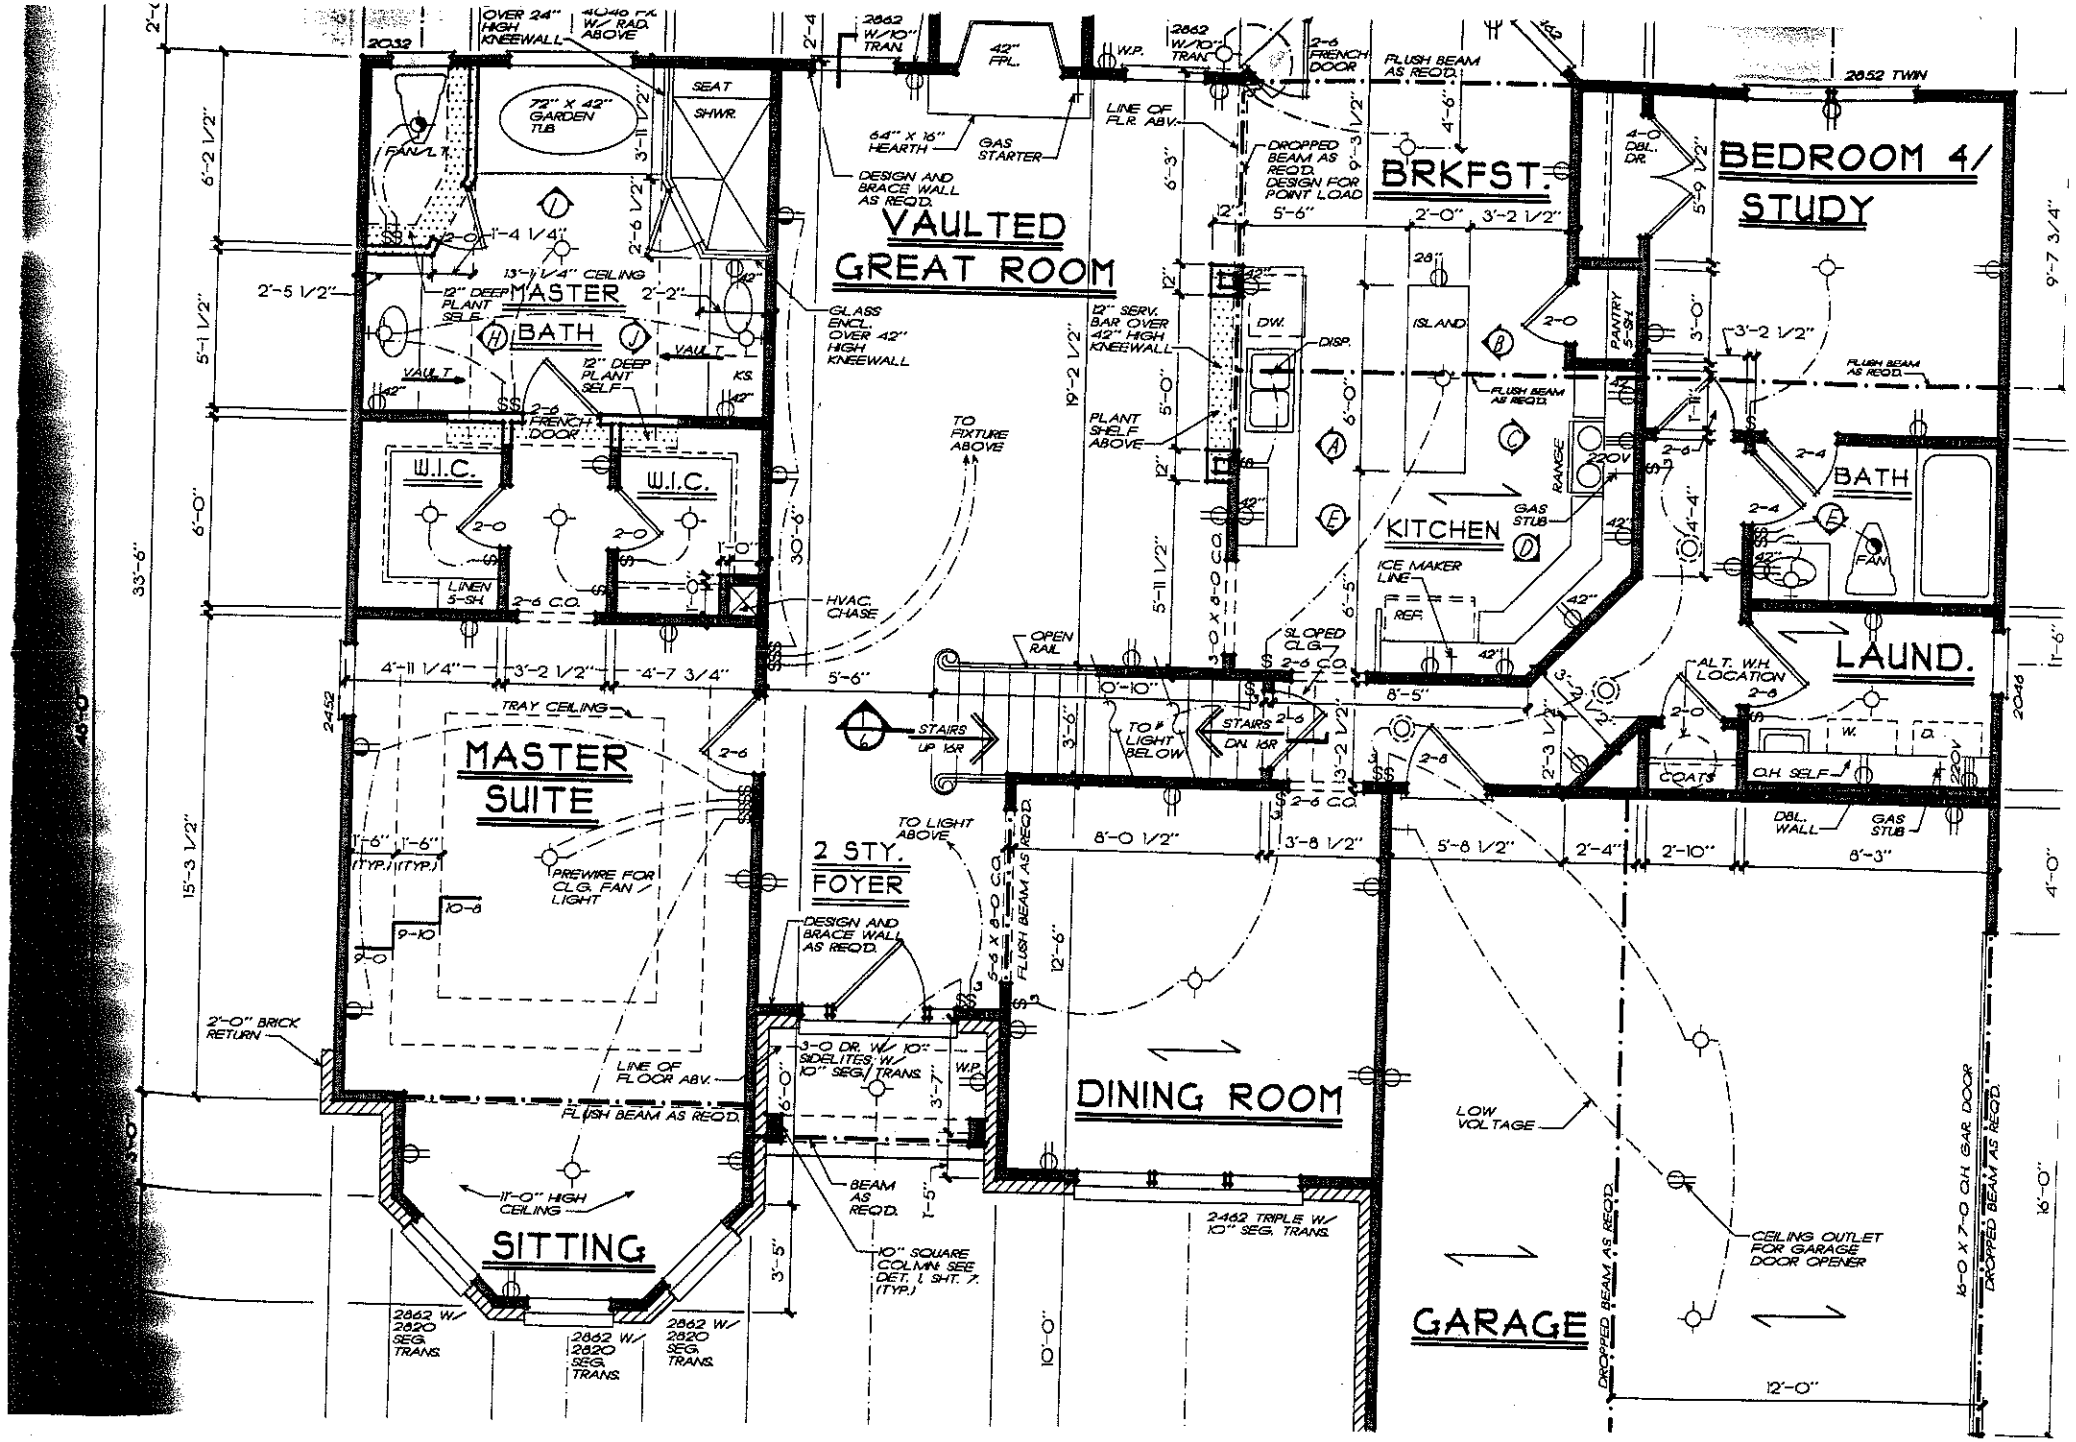

GREAT ROOM BELOW
FOYER BELOW
BATH
BEDROOM 3
BEDROOM 2
OPT. BONUS ROOM
W.I.C.
W.I.C.
LINEN 5 - SH.
FAN
PREWIRE FOR CLG. FAN / LIGHT
TO SWITCHES BELOW
TO SWITCH BELOW
LINE OF FLAT CEILING
PLANT SHELF BELOW
PLANT SHELF
OPEN RAIL
P.D.S.
STAIRS DN. I&R
ALT. W.H. CHASE
4'-0 DBL. DR.
NO DOOR ARCHED OPENING
3052 FIXED TRUE SEG. WINDOW
2852 TWIN
BRICK VENEER AS REQ'D.
ATTIC ACCESS
ATTIC ACCESS
6'-0" HIGH WALL
2'-0" KNEEWALL
8'-0" HIGH CEILING
2'-0" KNEE
2852
2852 TWIN
Acknowledgement Of Plans Submittal ONLY!
Date 3/12/14
Date 3/14/14
4 Bedrooms
48'-0"
31'-6"
10'-0"
4'-0"
10'-0"
9'-6"
5'-11"
5'-0 1/2"
10 1/2"
3'-6"
3'-6"
12'-6"
5'-11"
1'-8 1/2"
1'-8 1/2"
6'-3 1/2"
2'-8"
3'-0"
2'-8"
2'-6"
6'-0"
4'-0"
4'-1"
2'-0"
5'-10"
4'-0"
21'-1 1/2"
10'-0"
13'-4 1/2"
4'-3 1/2"
8'-3 1/2"
6'-0 1/4"
12'-4"
4'-0"
6'-0"
12'-0"
4'-0"
20'-0"


VAULTED GREAT ROOM
BRKFST.
BEDROOM 4/ STUDY
MASTER BATH
W.I.C.
W.I.C.
KITCHEN
BATH
LAUND.
MASTER SUITE
2 STY. FOYER
DINING ROOM
SITTING
GARAGE
72" X 42" GARDEN TUB
SEAT
SHWR.
42" FPL.
64" X 16" HEARTH
GAS STARTER
DESIGN AND BRACE WALL AS REQ'D.
GLASS ENCL. OVER 42" HIGH KNEEWALL
12" SERV. BAR OVER 42" HIGH KNEEWALL
PLANT SHELF ABOVE
ISLAND
DW.
DISP.
RANGE
220V
GAS STUB
ICE MAKER LINE
REF.
SLOPED CLG.
OPEN RAIL
STAIRS UP 16R
STAIRS DN. 16R
TO LIGHT BELOW
TO LIGHT ABOVE
TO FIXTURE ABOVE
HVAC CHASE
LINEN 5-SH.
TRAY CEILING
PREWIRE FOR CLG. FAN / LIGHT
2'-0" BRICK RETURN
LINE OF FLOOR ABV.
FLUSH BEAM AS REQ'D.
DROPPED BEAM AS REQ'D. DESIGN FOR POINT LOAD
LINE OF FLR. ABV.
2-6 FRENCH DOOR
4'-0 DBL. DR.
PANTRY 5'-SH.
ALT. W.H. LOCATION
COATS
O.H. SELF
DBL. WALL
3-0 DR. W/ 10" SIDELITES W/ 10" SEG. TRANS.
2-462 TRIPLE W/ 10" SEG. TRANS.
10" SQUARE COLMN. SEE DET. 1 SHT. 7. (TYP.)
11'-0" HIGH CEILING
LOW VOLTAGE
CEILING OUTLET FOR GARAGE DOOR OPENER
16'-0 X 7'-0 O.H. GAR. DOOR
2862 W/ 2820 SEG. TRANS.
2852 TWIN
2032
2452
2046