
Acknowledgement Of
Plans Submittal ONLY!
Date 11/21/03
Date 11/26/03

GREAT ROOM BELOW
FOYER BELOW
BEDROOM 4
BEDROOM 3
BEDROOM 2
BATH
BATH
ATTIC/ STORAGE
LINE OF FLAT CLG.
VAULT
VAULT
FLUSH BM. AS REQ'D.
PREWIRE FOR CEILING FAN/ LIGHT
TO SWITCHES BELOW
FIREPLACE FLUE
PLANT SHELF 1'-6" DEEP
HDR. MOUNT LIGHT FIXTURE
FAN
STAIRS DN. 15R.
TO SWITCH BELOW
4-0 DBL. DOORS
LINEN S. SH.
HDR. MOUNT LIGHT FIXTURE
4-0 DBL. DOORS
TO SWITCH BELOW
FAN/L.T.
LINE OF FLOOR BELOW
3052 FIXED W/ 10" SIDELITES
2462 FIXED TWIN
2852 TWIN
2852 TWIN
20310
57'-6"
1'-6"
18'-6"
17'-0"
20'-6"
5'-0"
7'-0"
5'-0"
3'-6"
4'-0"
8'-1"
15'-0 1/2"
15'-5"
4'-0"
4'-0"
2'-0"
4'-0"
6'-1 1/2"
13'-9 1/2"
10'-1 1/2"
6'-3 1/2"
12'-3 1/2"
28'-4 1/2"
51'-0"
4'-3 1/2"
1'-8 1/2"
2'-9"
2'-8"
2'-4"
8'-0"
2'-11 1/2"
3'-6"
2'-11 1/2"
9'-7 1/2"
2'-11 1/2"
2'-10"
5'-11"
6'-1"
12'-6"
2'-2 1/2"
3'-7 1/2"
5'-0 1/2"
3'-2 1/2"
2'-0"
8'-0"
9 1/2"
2'-5 1/2"
3'-6"
2'-0"
5'-10"
6 1/2"
2'-0"
2052
2052
2052
9 1/2"
5'-0 1/2"
13'-9 1/2"
4'-2 3/4"
3'-9 1/4"
6'-9 1/2"
13'-7"
10'-3"
1'-6"
14'-2 1/2"
8'-0"
20'-2 1/2"
57'-6"

NOTE: ALL CEILING JOISTS AND RAFTER BRACING TO BEAR ON LOAD BEARING WALLS DESIGNED TO CARRY LOAD THRU ALL LEVELS AND

SECOND FLOOR PLA

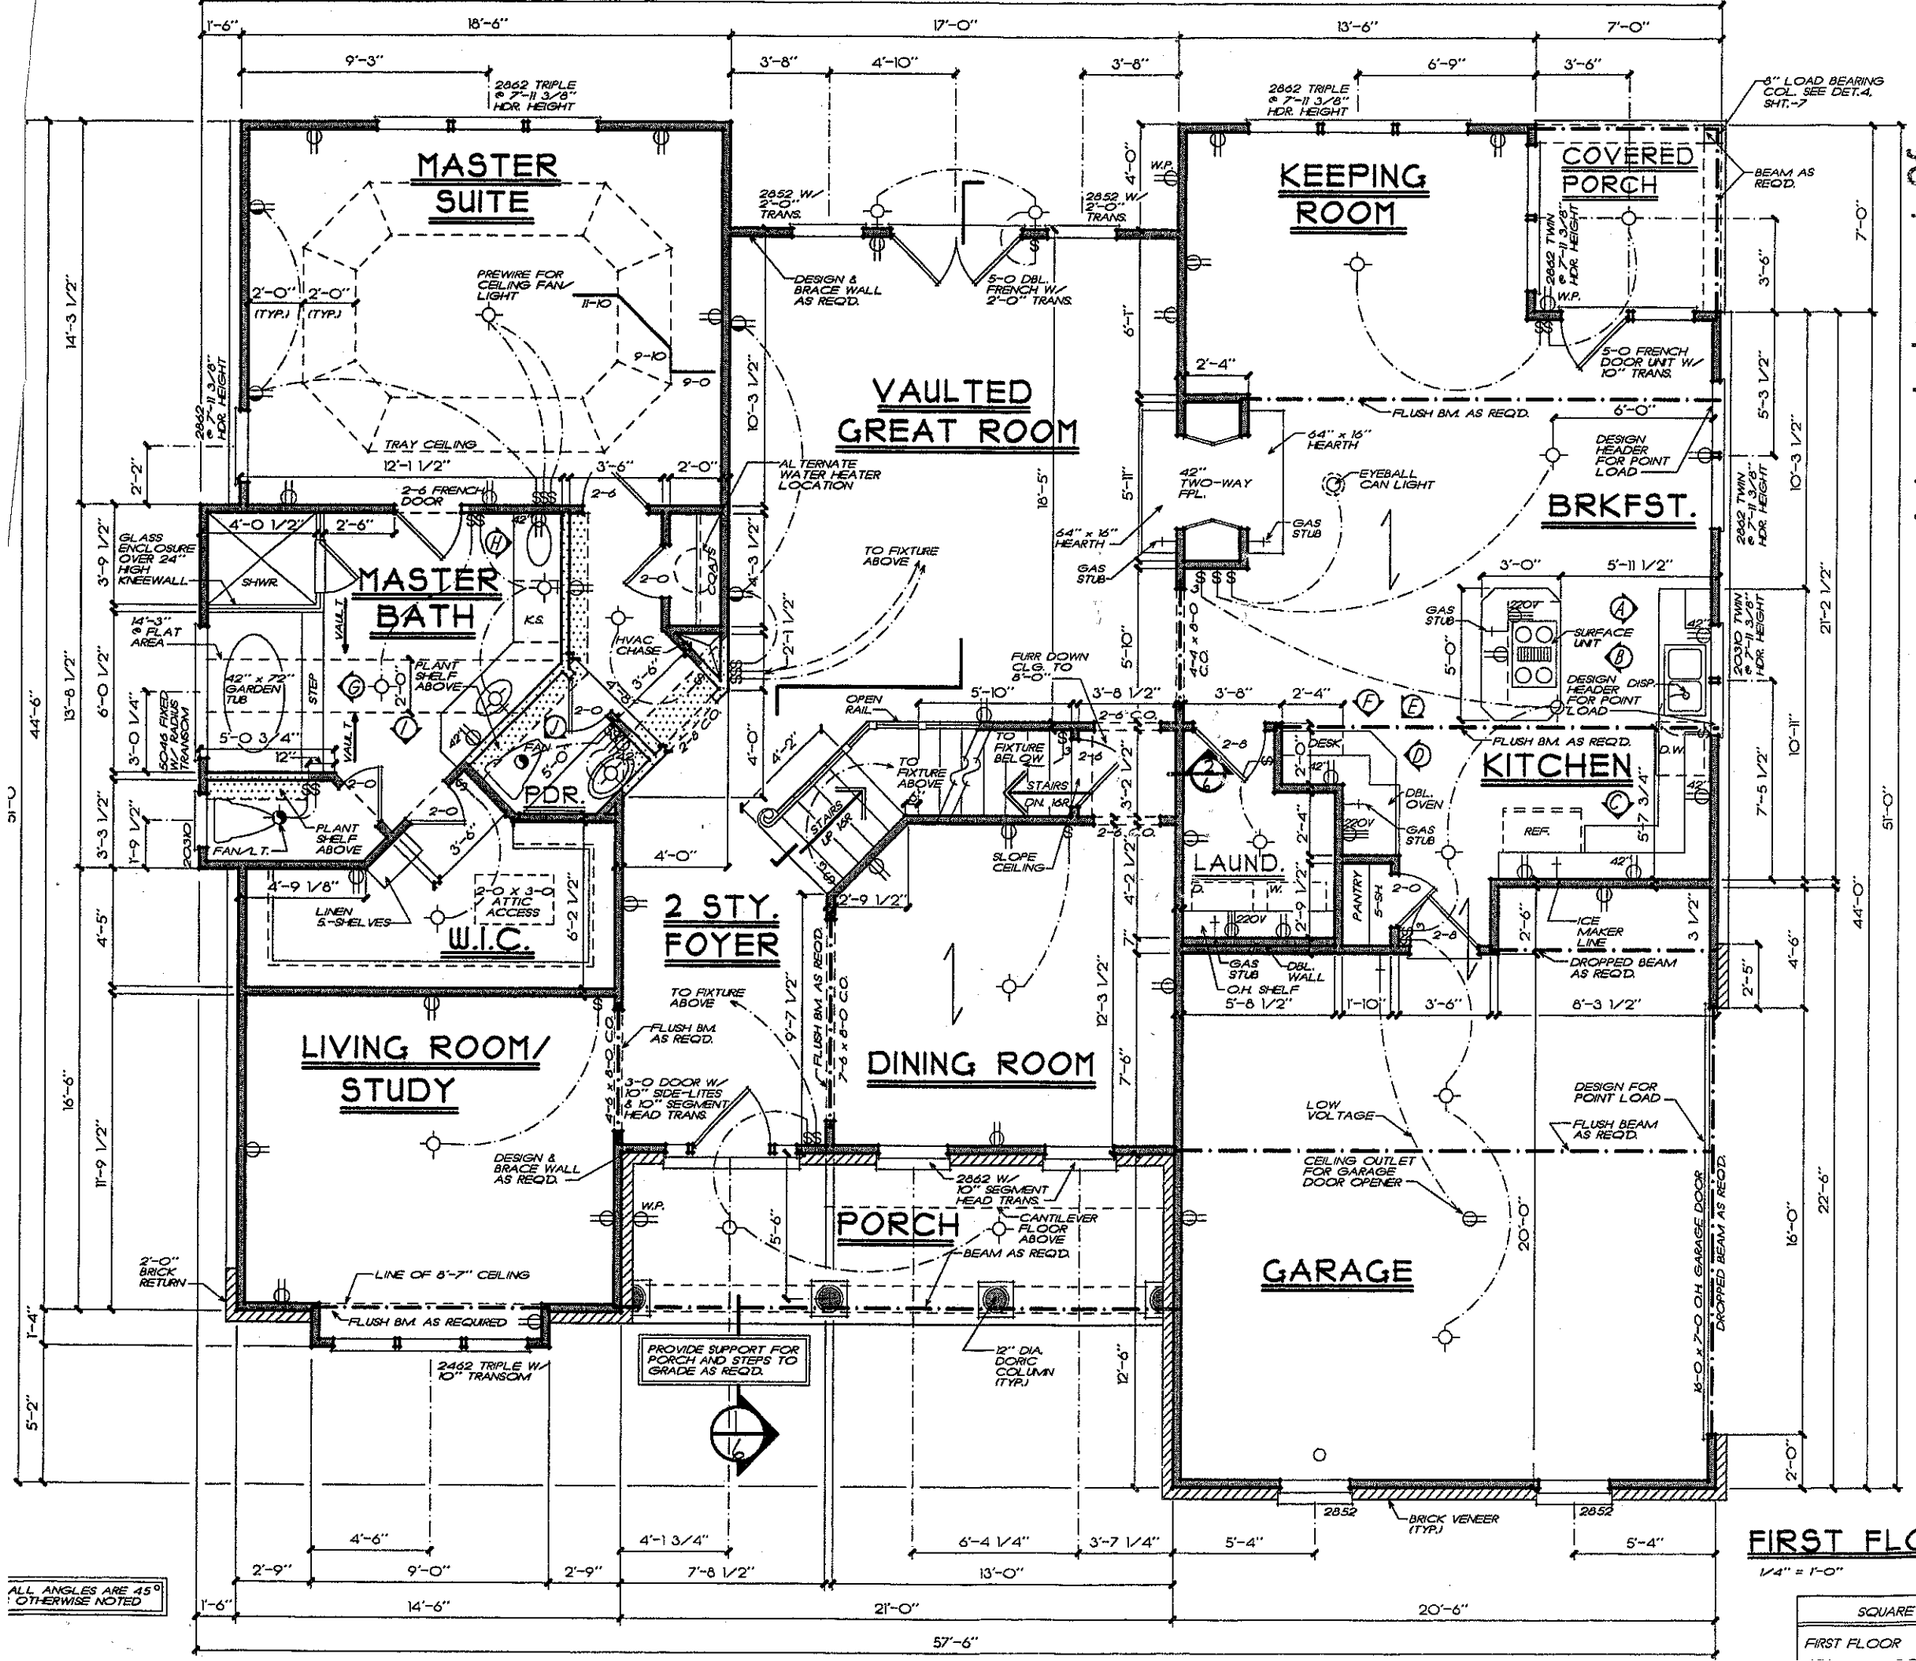

Acknowledgement Of
Plans Submittal ONLY