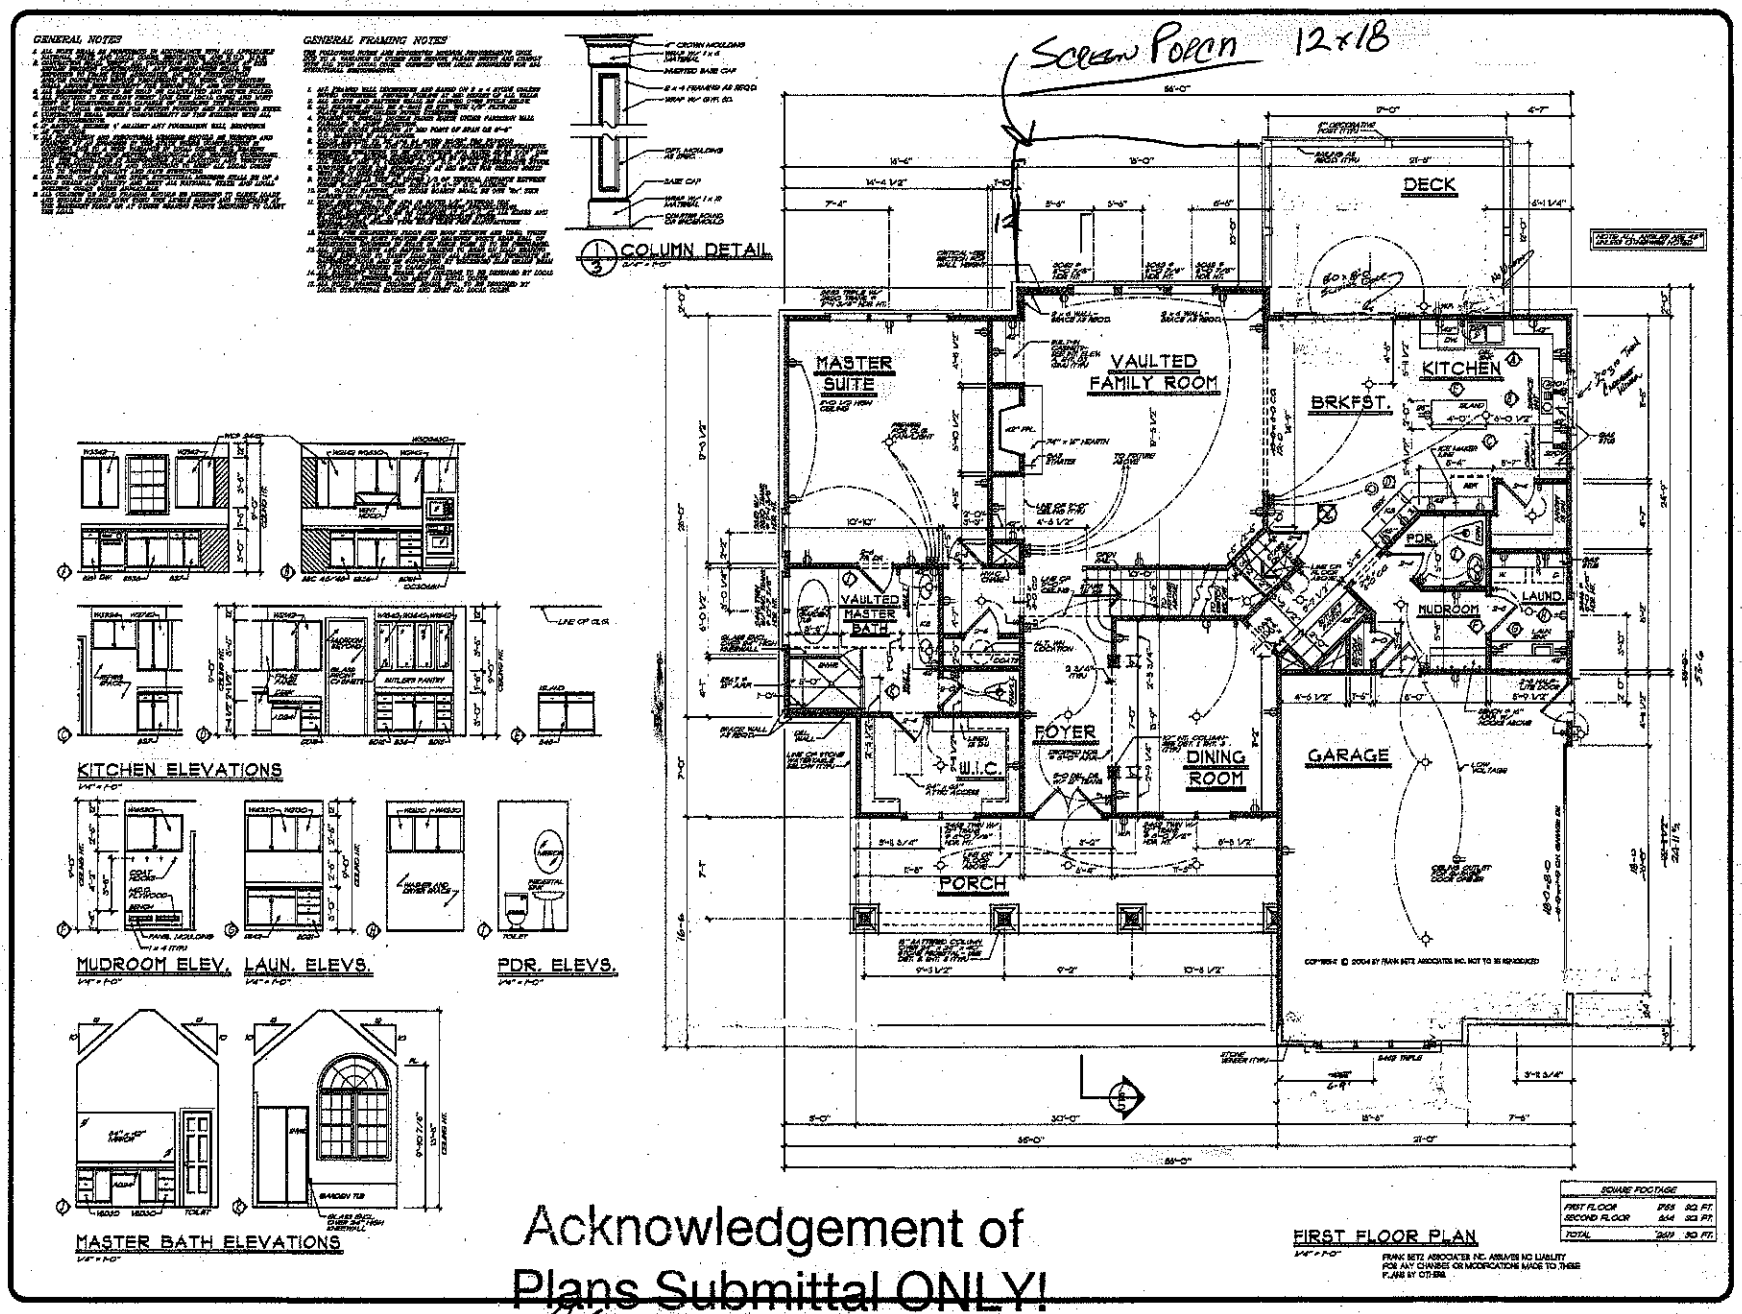


Acknowledgement of Plans Submittal ONLY!

Date 4-28-16

Date

HOMEPLANS Designed for Today's Market
www.frankbetz.com

FIRST FLOOR PLAN
K. & B. ELEVATIONS

THE KENSINGTON PARK

FRANK BETZ ASSOCIATES, INC.
DESIGNERS OF CUSTOM AND STOCK HOME PLANS
3355 GEORGE BUSBEE PARKWAY SUITE 160 KENNESAW, GEORGIA 30144 770-431-0886 800-737-3093


DATE 11-22-04

SHEET 3 OF 5

Acknowledgement of
Plans Submittal ONLY!


Date 4-28-16

Date _____

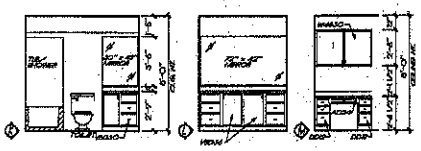

BATH ELEVATIONS

DESK ELEV.

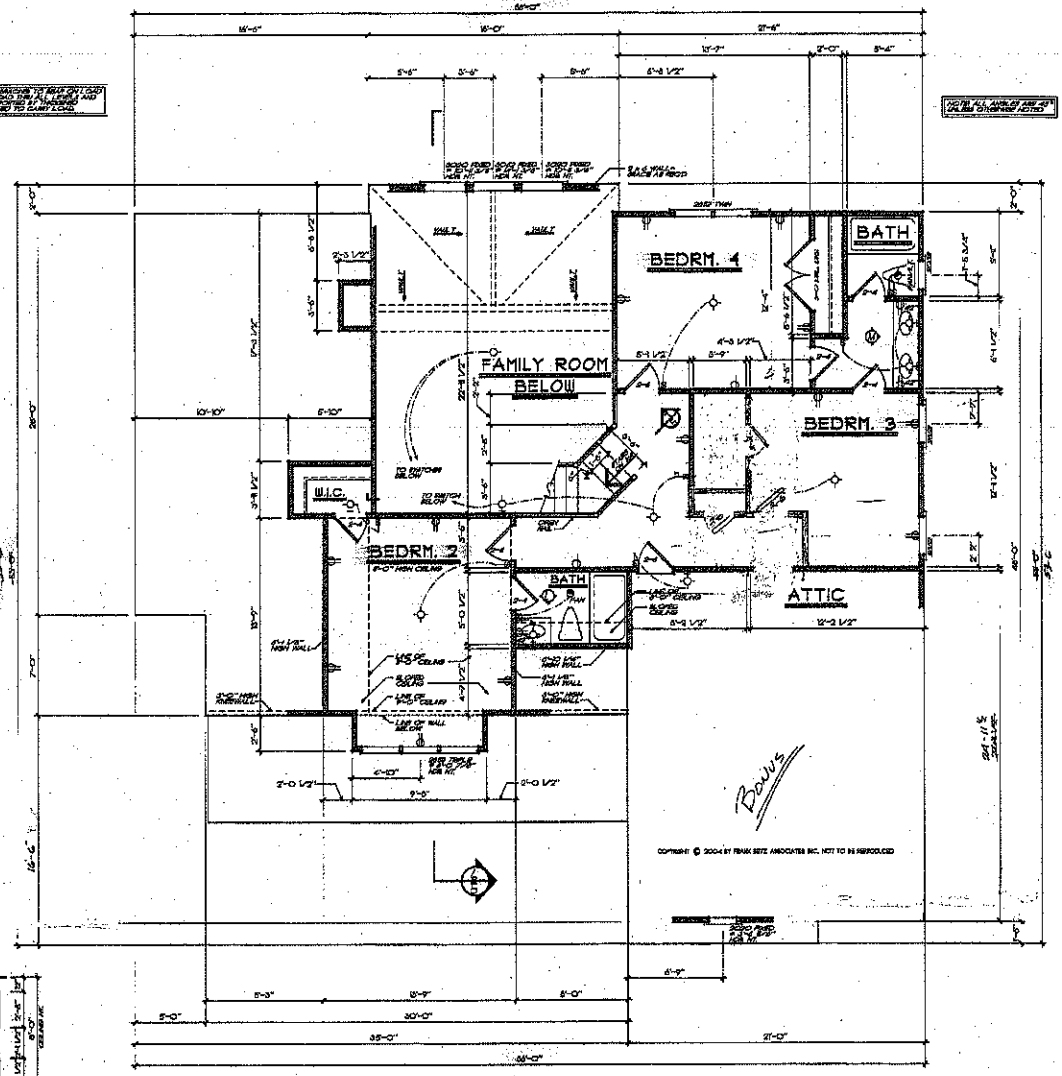

SECOND FLOOR PLAN

FRANK BETZ ASSOCIATES, INC. ASSUMES NO LIABILITY FOR ANY CHANGES OR MODIFICATIONS MADE TO THESE PLANS BY OTHERS.

COPYRIGHT © 2004 BY FRANK BETZ ASSOCIATES INC. NOT TO BE REPRODUCED

REVISIONS	DATE	BY

Copyright Frank Betz Associates, Inc. All Rights Reserved. The duplication, reproduction, copying, sale, resale, publishing or any other distribution or use of these drawings, any portion thereof, or the plans contained herein is strictly prohibited unless expressly authorized in writing by FBA, Inc.

HOMEPLANS
Designed for Today's Market®
www.frankbetz.com

SECOND FLOOR PLAN/
BATH ELEVATIONS

THE KENSINGTON PARK

FRANK BETZ ASSOCIATES, INC.
DESIGNERS OF CUSTOM AND STOCK HOMEPLANS
3330 GEORGE BUSBEE PARKWAY
SUITE 190
KENNESAW, GEORGIA 30144
770-421-2999
888-717-3000

BY: RLD CK: MHB

DATE: 3/22/04

SHEET
4

OF: 5