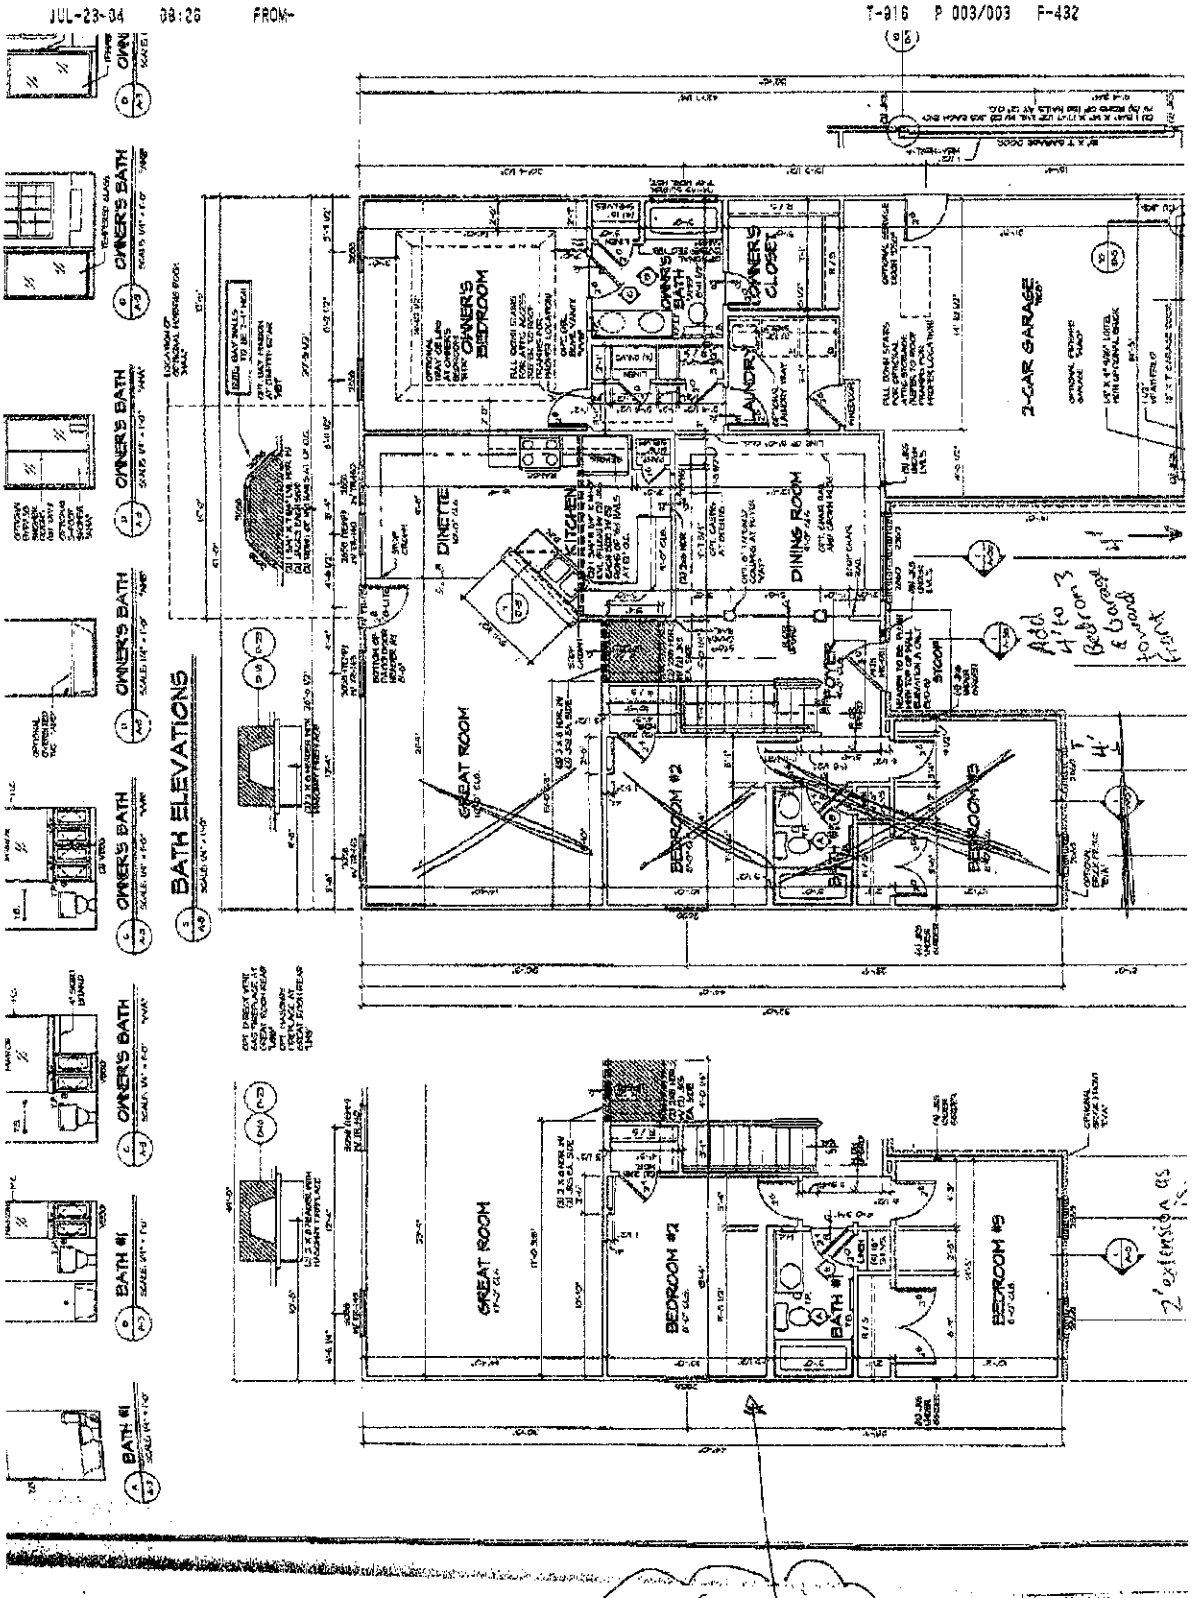


If it gets a 2' extension on left side per plans

Main Rm is 12x20 not 12x14

Sun room is 13'-6" x 12'

Acknowledgement Of Plans Submittal ONLY!

Date 7-27-04

Date 7/28/04

Colville
Per Plan
Side Load Garage
ELV D.

