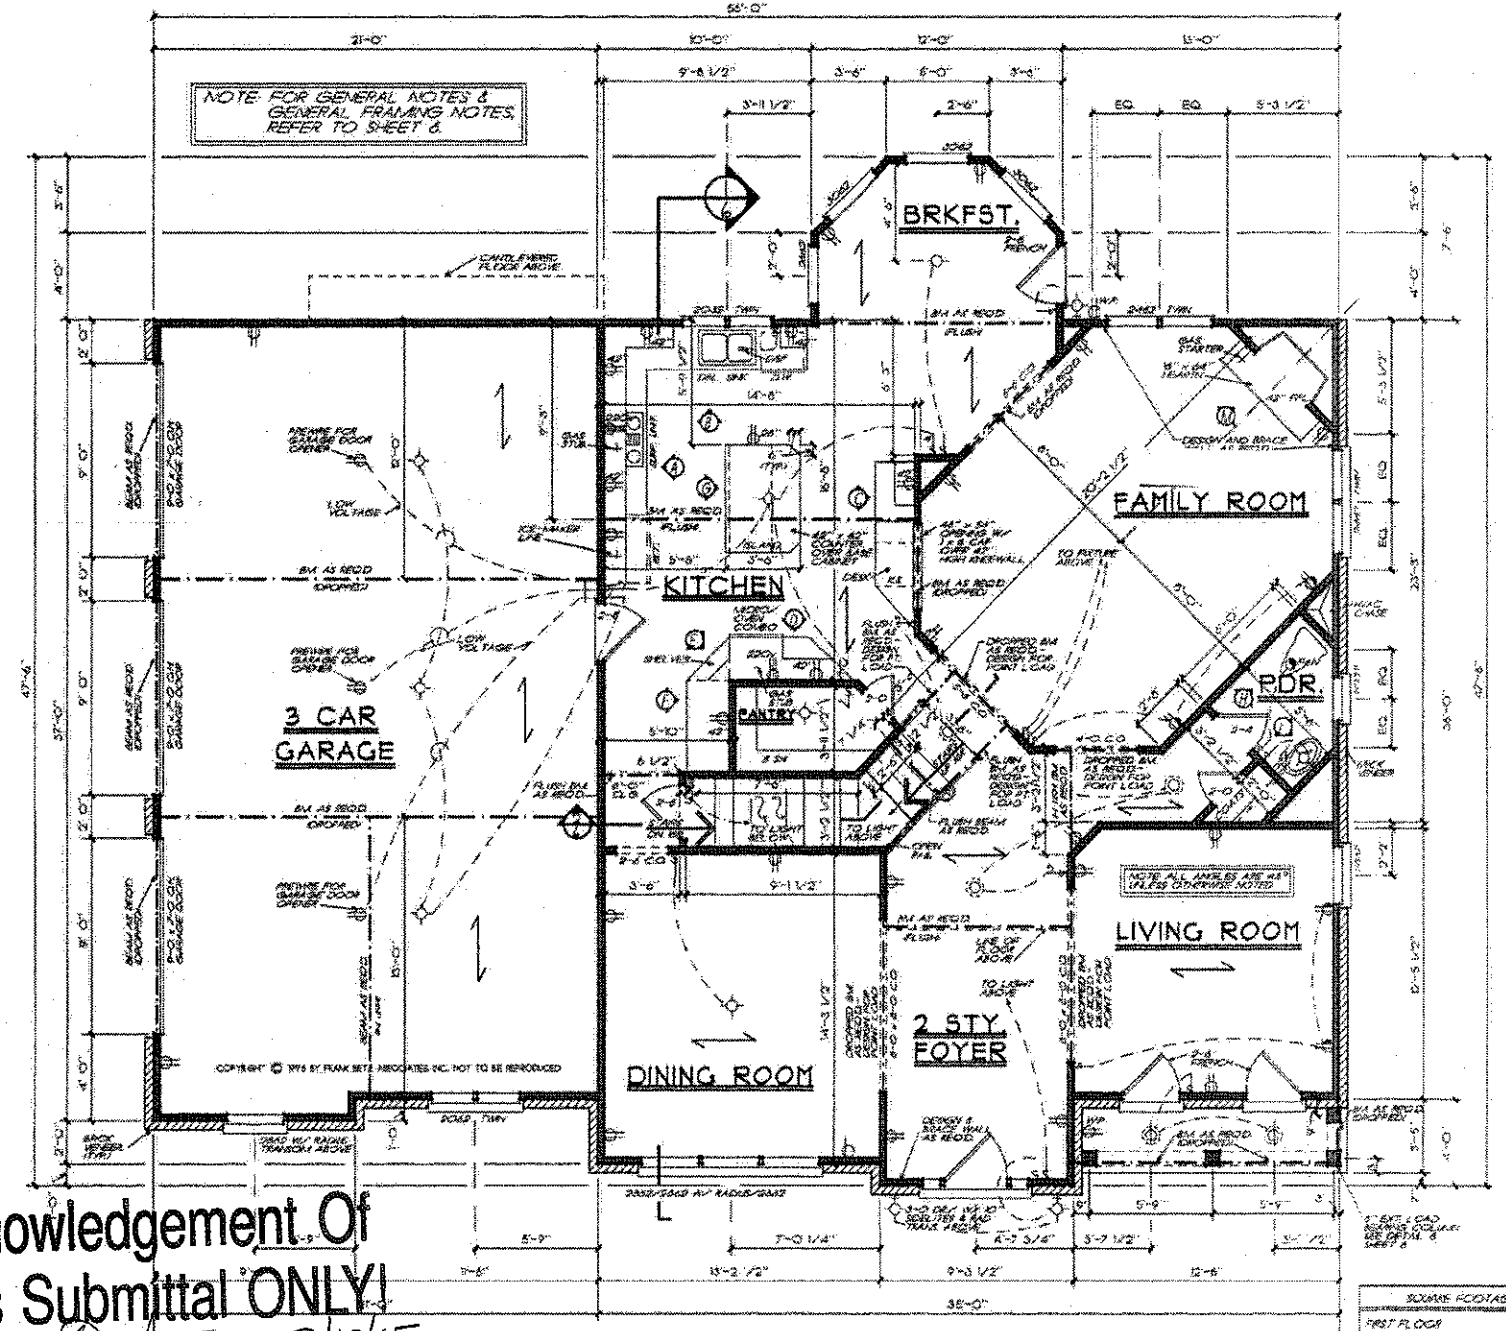



Acknowledgement Of Plans Submittal ONLY!

Marion Dotter Date 2/13/15

_____ Date _____

FRANK BETZ ASSOCIATES, INC. ASSUMES NO LIABILITY FOR ANY CHANGES OR MODIFICATIONS MADE TO THESE PLANS BY OTHERS

FIRST FLOOR PLAN

1/4" = 1'-0"

| SQUARE FOOTAGE | |
|---|---|
| FIRST FLOOR | 1615 SQ. FT. |
| SECOND FLOOR | 1532 SQ. FT. |
| TOTAL | 3047 SQ. FT. |

HOMEPLANS Designed for Today's Market www.frankbetz.com

FIRST FLOOR PLAN

THE HUNTCLIFFE

FRANK BETZ ASSOCIATES, INC.


DESIGNERS OF CUSTOM AND STOCK HOMEPLANS

3200 GEORGE BUSBEE PARKWAY SUITE 190 KENNESAW, GEORGIA 30144 770-421-1999 800-777-3003

BY: WANDA R. KEY, AIA

DATE: 3-14-95

SHEET 4 OF 6

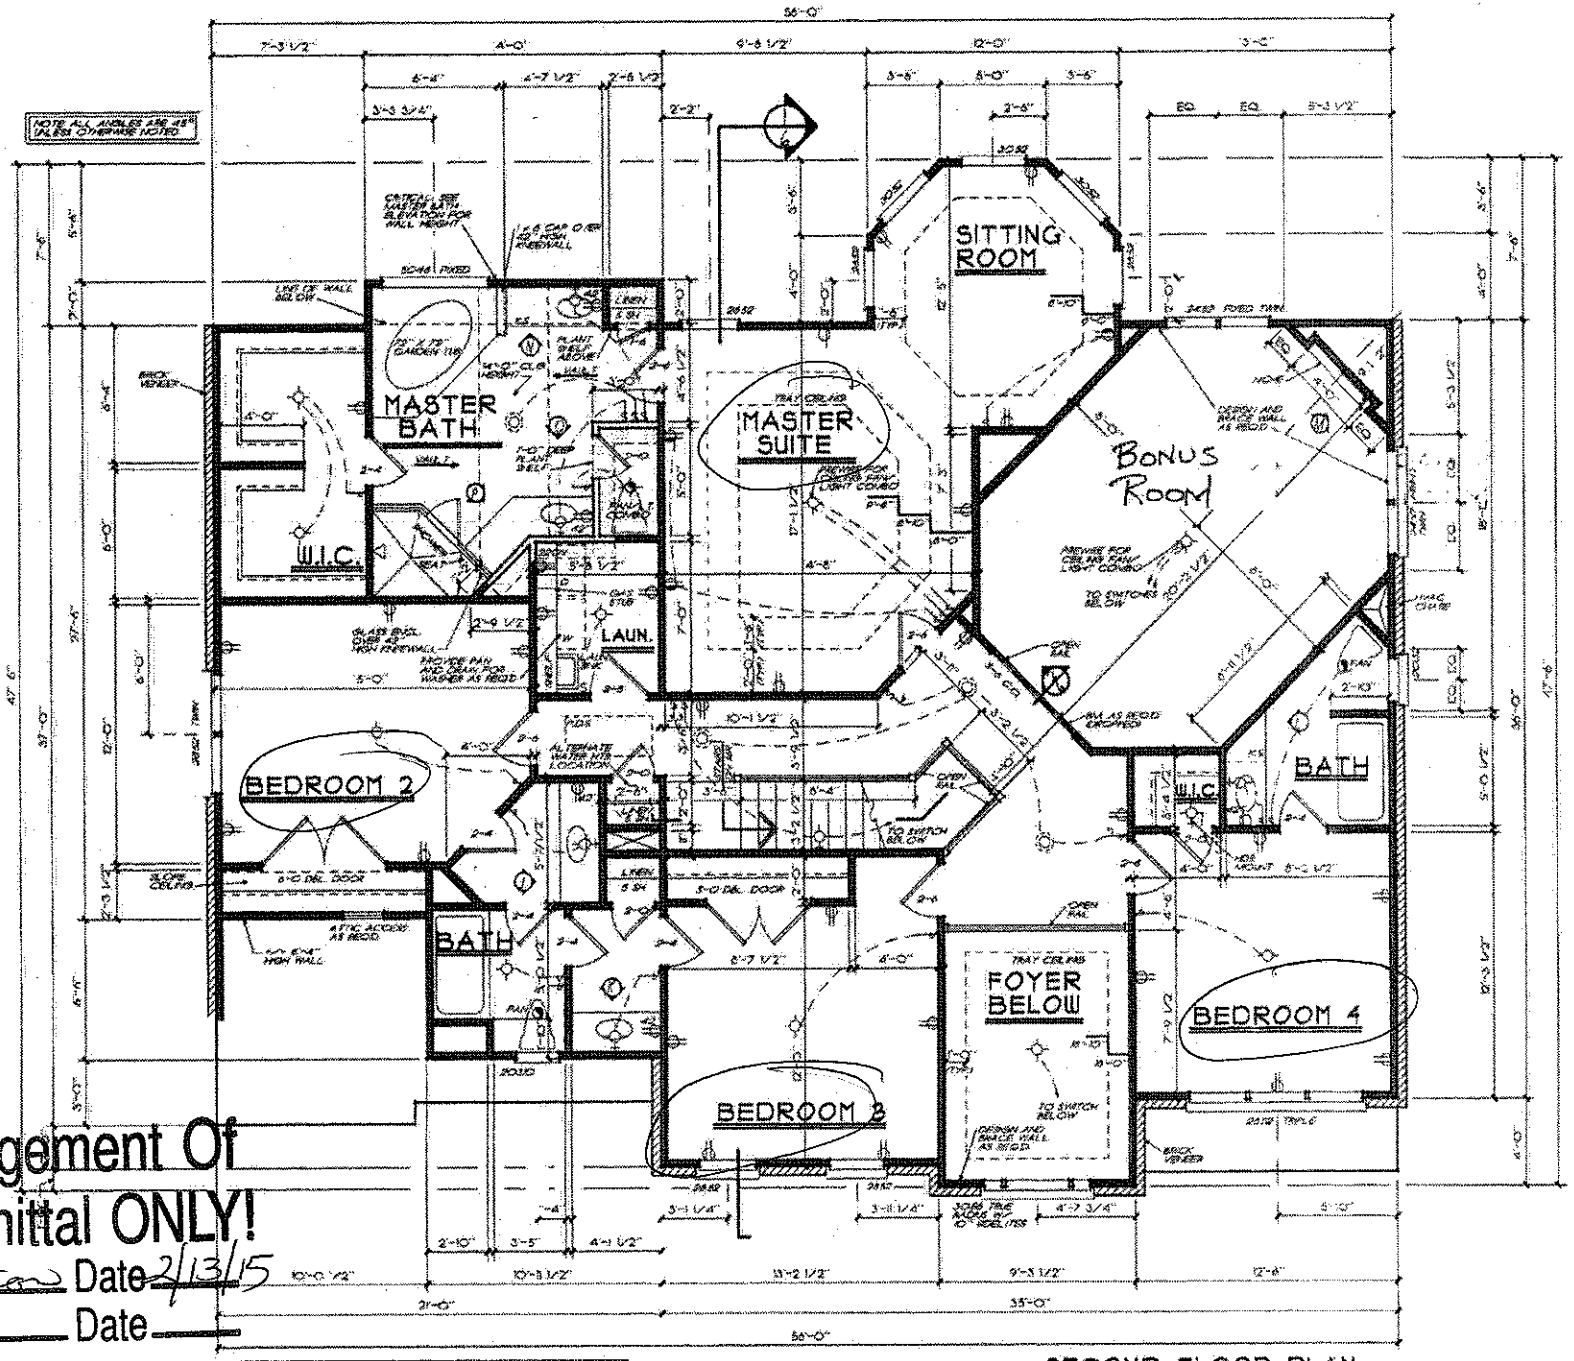


NOTE ALL ANGLES ARE 45° UNLESS OTHERWISE NOTED

NOTE ALL CEILING JOISTS AND RAFTER BRACING TO BEAR ON LOAD BEARING WALLS DESIGNED TO CARRY LOAD INPLANE ALL LEVELS AND TRANSFER TO 21" FOUNDATION AND BE SUPPORTED BY FOOTINGS AS GRADE BEAM OR FOOTING DESIGNED TO CARRY LOAD

FRANK BETZ ASSOCIATES INC ASSUMES NO LIABILITY FOR ANY CHANGES OR MODIFICATIONS MADE TO THESE PLANS BY OTHERS

## SECOND FLOOR PLAN

1/4" = 1'-0"

Acknowledgement Of Plans Submittal ONLY!

Date 2/13/15

Date

HOMEPLANS Designed for Today's Market www.frankbetz.com

SECOND FLOOR PLAN

THE HUNTCLIFFE

FRANK BETZ ASSOCIATES, INC.

SHEET 5 of 8