
Acknowledgement Of
Plans Submittal ONLY!
Date 6/2/14
BA
APPROVED JUN 19 2014
Date

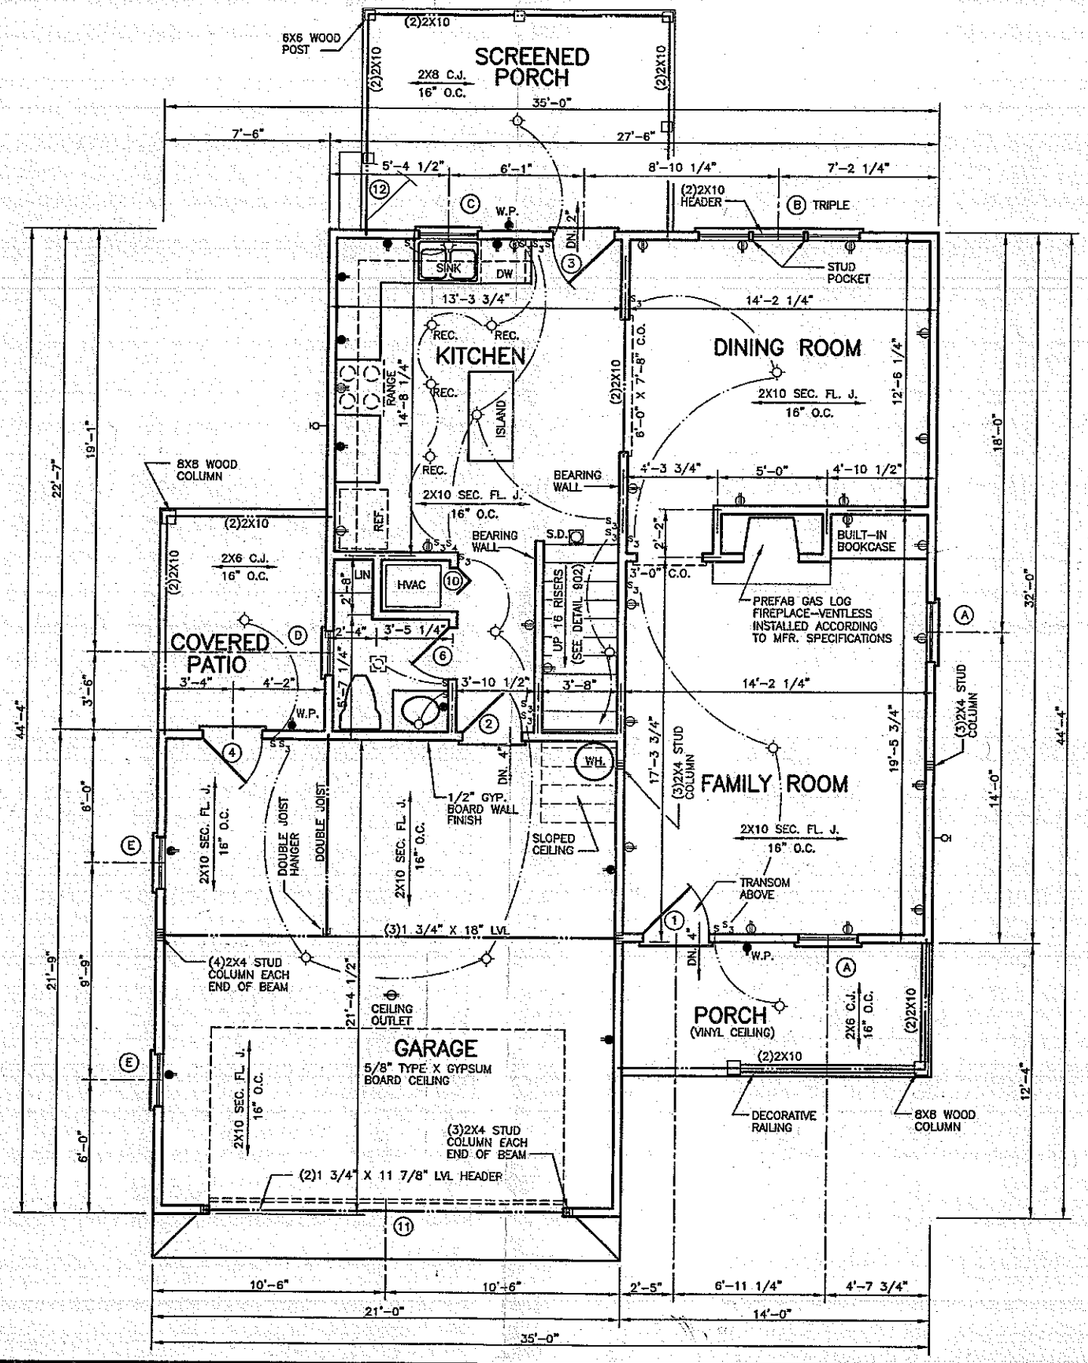

IF THIS STAMP IS NOT IN RED
REPRODUCTION OF THESE PLANS BY ANY MEANS IS PROHIBITED BY FEDERAL LAW. VIOLATIONS ARE PUNISHABLE BY FINES UP TO $100,000 PER OFFENSE.
CALL STANDARD HOMES PLAN SERVICE, INC. 1-800-334-3153 TO OBTAIN LEGAL COPIES OF THIS PLAN.
IF THIS STAMP IS NOT IN RED INK, NO PERMIT SHOULD BE ISSUED
IT IS AN ILLEGAL SET OF PLANS

LOWER LEVEL FLOOR PLAN
SCALE : 1/4" = 1'-0"

LOWER LEVEL HEATED AREA : 762 SQ. FT. IN SIDING
UPPER LEVEL HEATED AREA : 880 SQ. FT. IN SIDING
TOTAL HEATED AREA : 1642 SQ. FT. IN SIDING

UNFINISHED RECREATION ROOM : 156 SQ. FT.
GARAGE : 448 SQ. FT.
FRONT PORCH : 84 SQ. FT.
COVERED PATIO : 75 SQ. FT.
SCREENED PORCH : 140 SQ. FT.

9 FT. CEILING HEIGHT LOWER LEVEL
8 FT. CEILING HEIGHT UPPER LEVEL

PERIMETER SLAB
REVISED 05-06-14

WINDOW SCHEDULE

A	2'-8" X 6'-2" WD. D.H.	D	2'-0" X 4'-2" WD. D.H.	G	2'-8" X 5'-2" WD. D.H.	L	
B	2'-4" X 6'-2" WD. D.H.	E	2'-4" X 5'-2" WD. D.H.	H	2'-0" X 3'-2" WD. D.H.	M	
C	2'-8" X 4'-2" WD. D.H.	F	3'-0" X 4'-6" WD. D.H.	K		N	

DOOR SCHEDULE

1	3'-0" X 6'-8" X 1 3/4"	4	9-LITE 2'-8" X 6'-8" X 1 3/4"	7	2'-0" X 6'-8" X 1 3/8"	10	LOUVERED BIFOLD 2'-0" X 6'-8" X 1 3/8"
2	"B" LABEL DOOR & FRAME 2'-8" X 6'-8" X 1 3/4"	5	2'-6" X 6'-8" X 1 3/8"	8	DOUBLE OPENING 4'-0" X 6'-8" X 1 3/8"	11	OVERHEAD GARAGE DOOR 16'-0" X 8'-0"
3	FRENCH 2'-8" X 6'-8" X 1 3/4"	6	2'-4" X 6'-8" X 1 3/8"	9	BIFOLD 4'-0" X 6'-8" X 1 3/8"	12	SCREENED DOOR 2'-8" X 6'-8" X 1 1/8"

SEE HOME DESIGN PREVIEWS ONLINE AT WWW.STANDARDHOMES.COM

Standard Homes Plan Service, Inc.
7200 SUNSET LAKE ROAD FUQUAY-VARINA, N.C. 27526 (919)552-5677


DESIGNED FOR

SHEET 3 OF 9

PLAN FERDINAND NO. 2 MATERIAL SID. WITH STONE


© 2005 STANDARD HOMES PLAN SERVICE, INC.

Acknowledgement Of
Plans Submittal ONLY!
Date 6/2/14
APPROVED JUN 10 2014

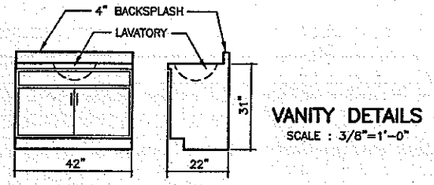


BATH 2 SECT.

VANITY DETAILS
SCALE : 3/8"=1'-0"

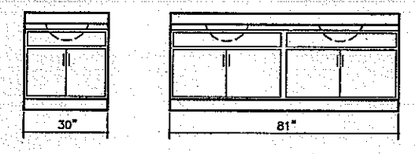

HALF BATH BATH 1

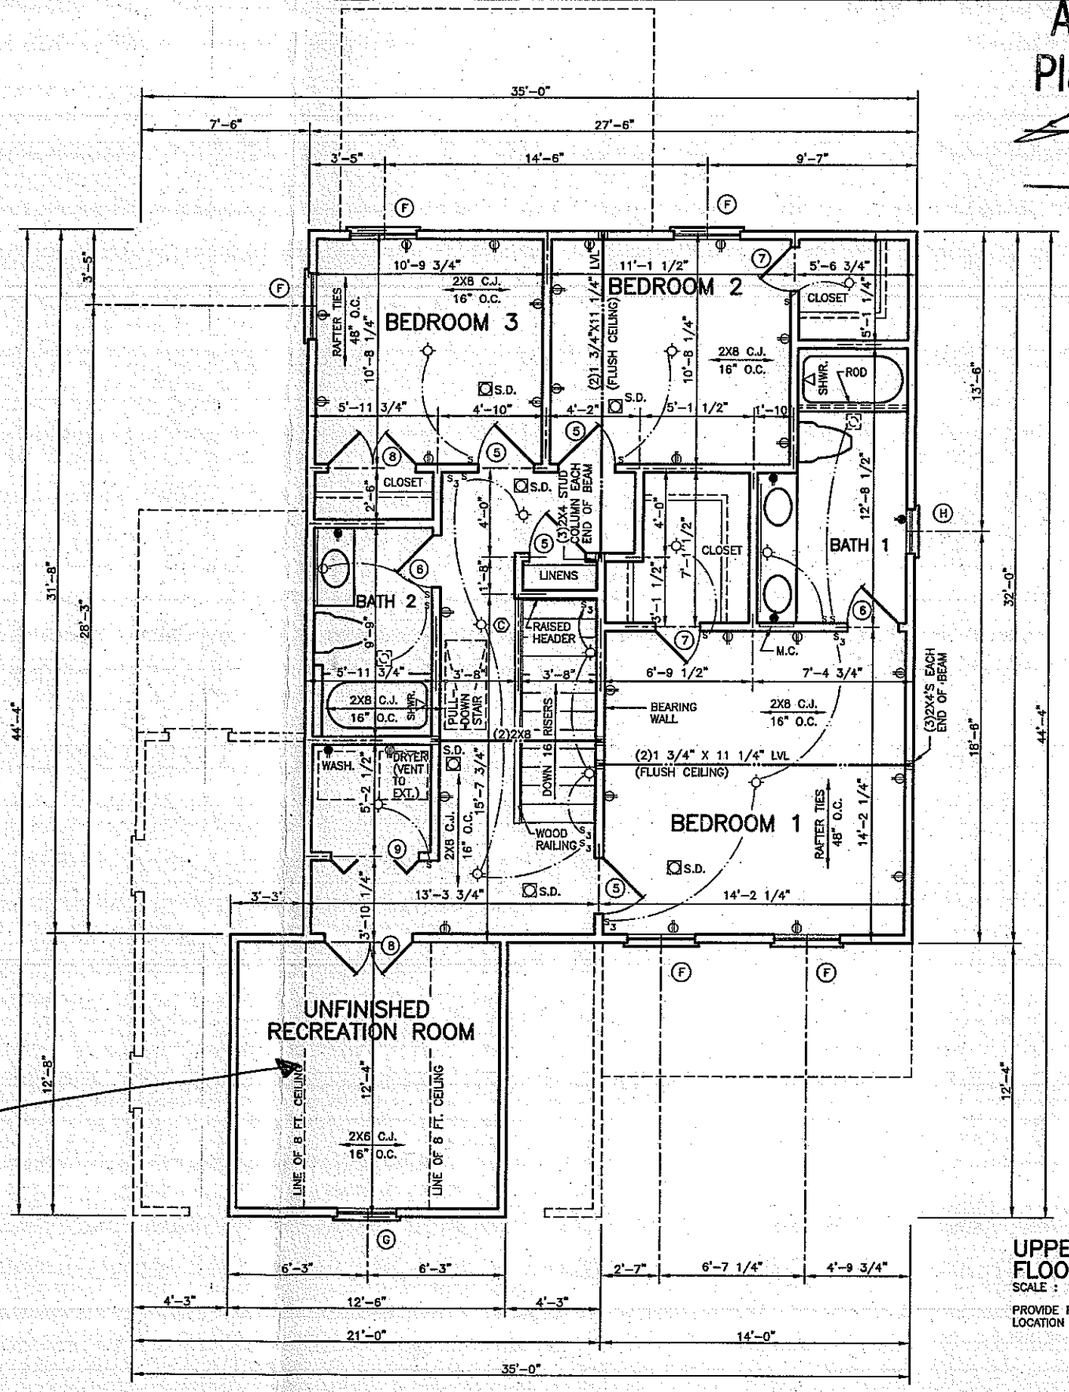

UPPER LEVEL FLOOR PLAN
SCALE : 1/4" = 1'-0"

PROVIDE FOR HVAC LOCATION IN ATTIC.

PERIMETER SLAB
REVISED 05-06-14

DESIGNED

Standard Homes Plan Service, Inc.

7200 SUNSET LAKE ROAD FUQUAY-VARINA, NC 27526 (919)552-5677
SEE HOME DESIGN PREVIEWS ONLINE AT WWW.STANDARDHOMES.COM

COPYRIGHTED

DESIGNED FOR	PLAN	NO.	MAT'L.	SHOWN	SHEET
	FERDINAND	2	SID. WITH STONE		4 OF 9

© 2005 STANDARD HOMES PLAN SERVICE, INC.