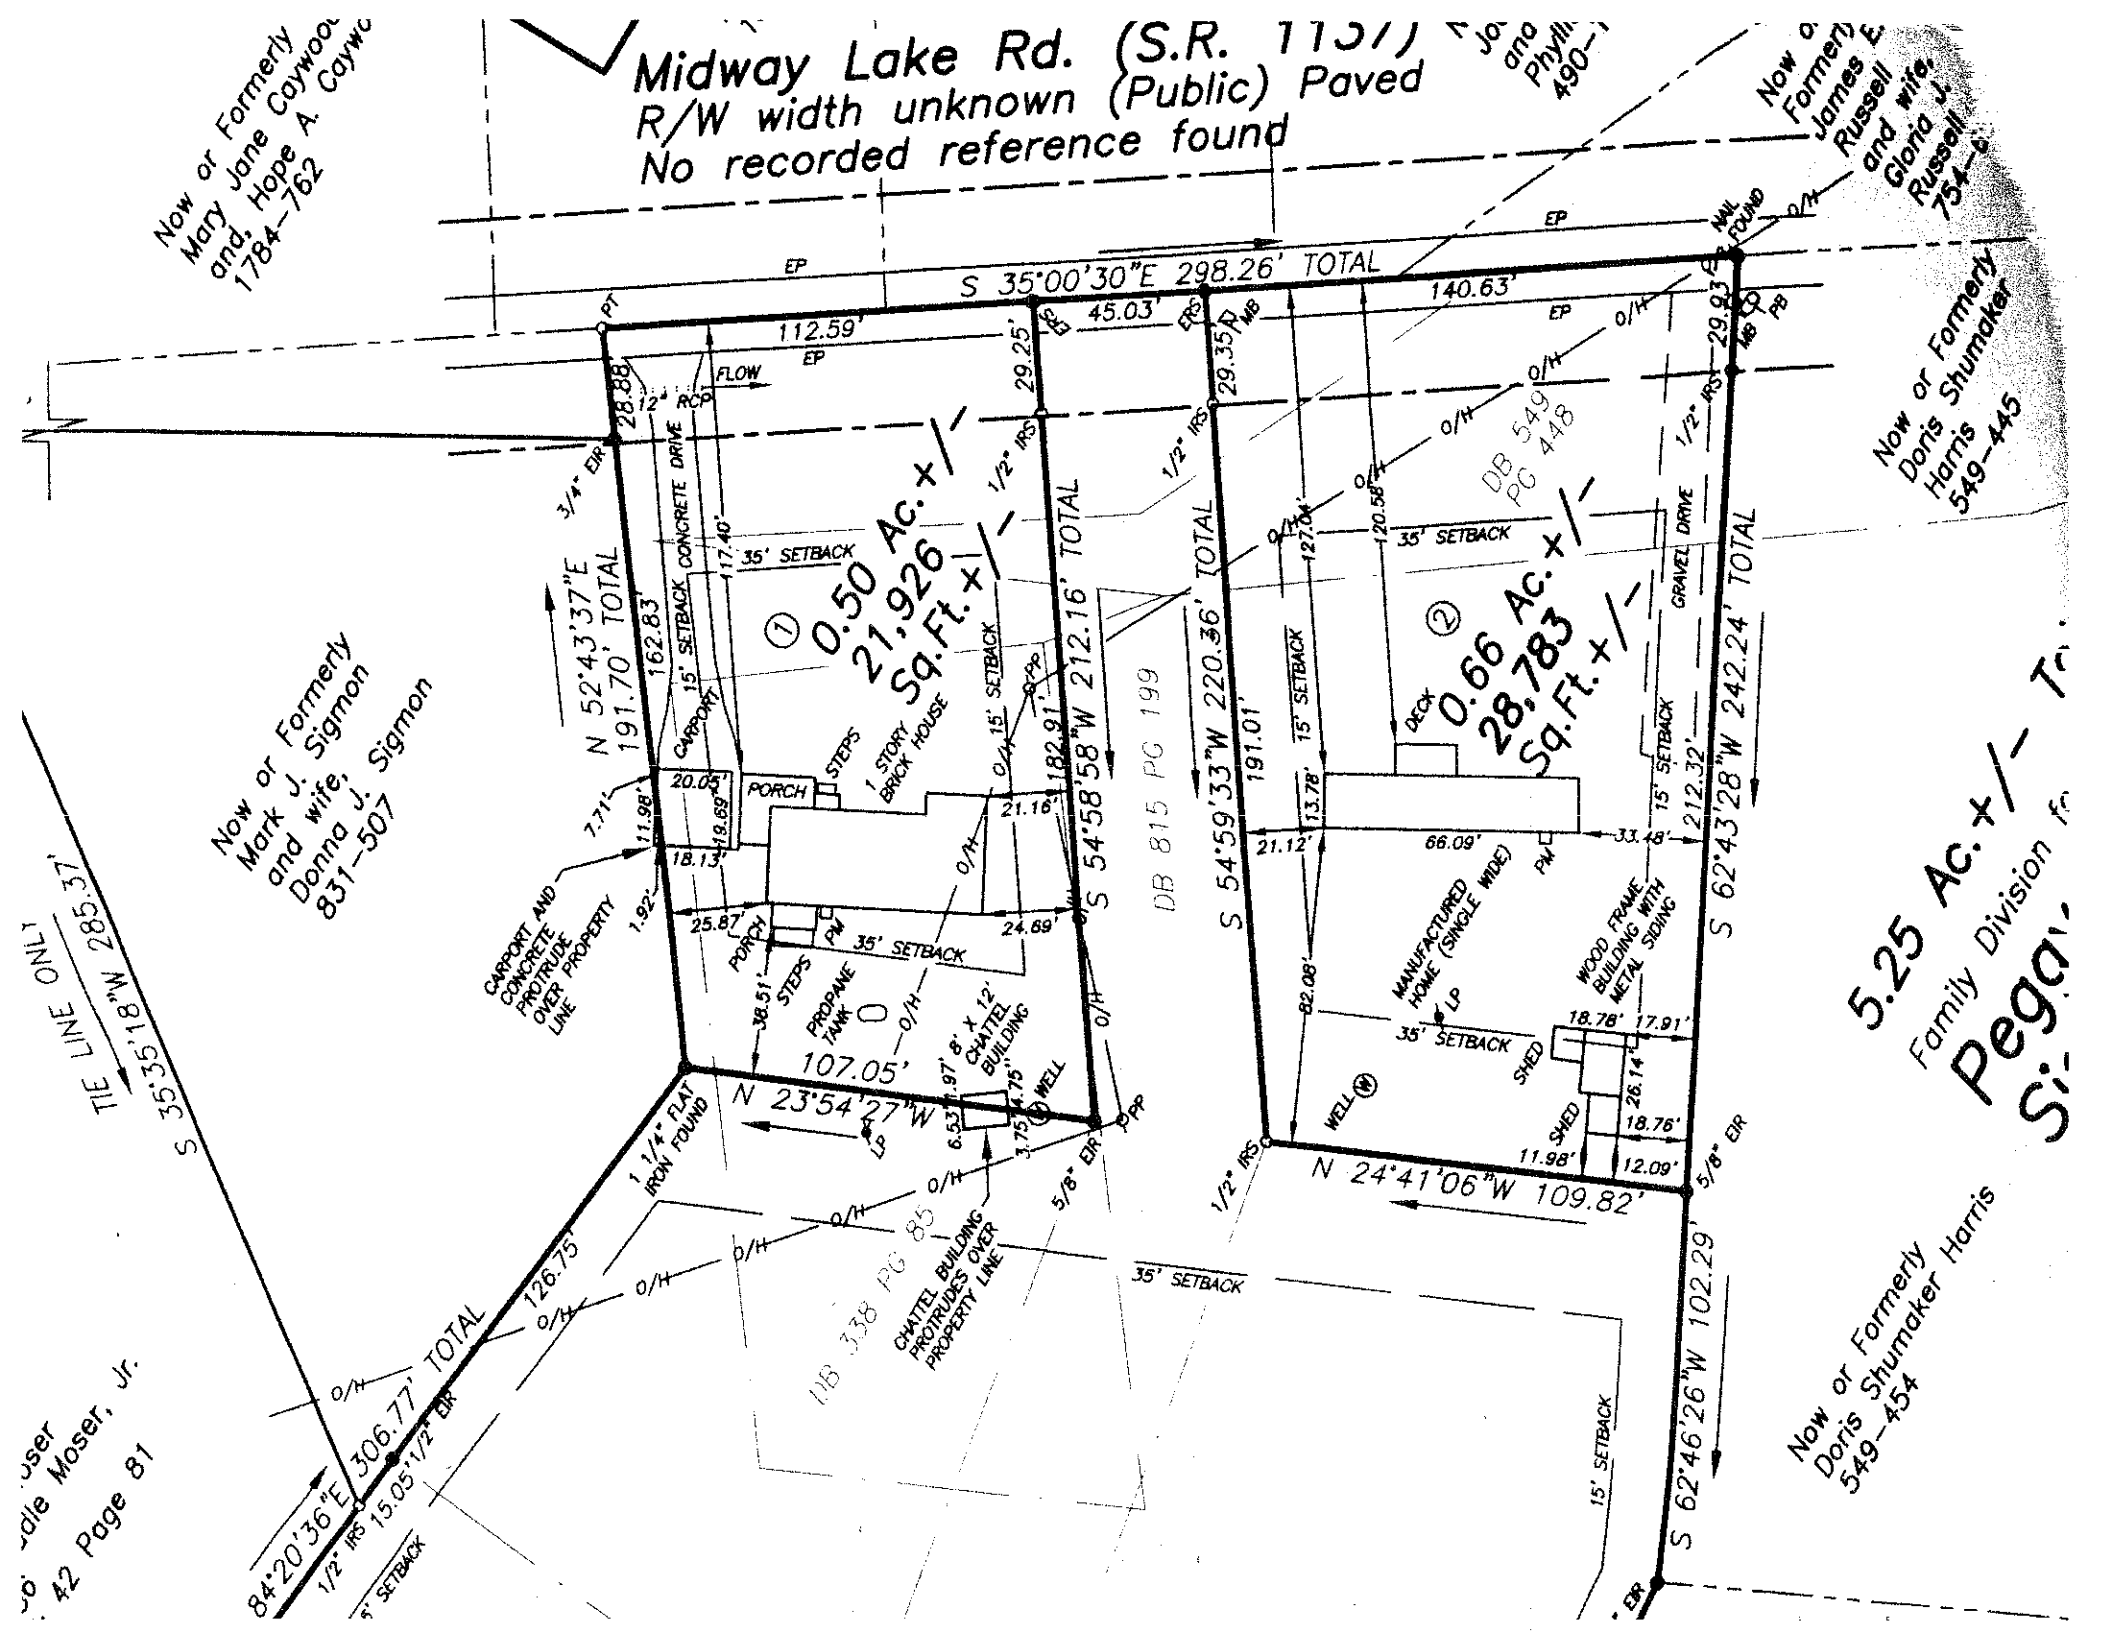

Midway Lake Rd. (S.R. 1137)
R/W width unknown (Public) Paved
No recorded reference found
Now or Formerly
Mary Jane Caywood
and, Hope A. Caywood
1784-762
Now or Formerly
James E. Russell
and wife,
Gloria J. Russell
754-6
Now or Formerly
Doris Shumaker Harris
549-445
Now or Formerly
Mark J. Sigmon
and wife,
Donna J. Sigmon
831-507
Now or Formerly
Doris Shumaker Harris
549-454
S 35°00'30"E 298.26' TOTAL
112.59'
45.03'
140.63'
29.25'
29.35'
29.83'
N 52°43'37"E
191.70' TOTAL
162.83'
117.40'
182.81'
212.16' TOTAL
S 54°58'58"W
S 54°59'33"W 220.36' TOTAL
191.01'
120.58'
127.06'
S 62°43'28"W 242.24' TOTAL
212.32'
S 62°46'26"W 102.29'
N 24°41'06"W 109.82'
N 23°54'27"W
107.05'
S 35°35'18"W 285.37'
TIE LINE ONLY
S 84°20'36"E 306.77' TOTAL
126.75'
15.05'
DB 549 PG 448
DB 815 PG 199
DB 338 PG 85
① 0.50 Ac. +/-
21,926 Sq.Ft. +/-
② 0.66 Ac. +/-
28,783 Sq.Ft. +/-
5.25 Ac. +/-
Family Division
Pega
Si
1 STORY BRICK HOUSE
CARPORT
PORCH
STEPS
DECK
GRAVEL DRIVE
CONCRETE DRIVE
FLOW
12" RCP
35' SETBACK
15' SETBACK
CARPORT AND CONCRETE PROTRUDE OVER PROPERTY LINE
PROPANE TANK
8' X 12' CHATTEL BUILDING
WELL
MANUFACTURED HOME (SINGLE WIDE)
WOOD FRAME BUILDING WITH METAL SIDING
SHED
CHATTEL BUILDING PROTRUDES OVER PROPERTY LINE
1 1/4" FLAT IRON FOUND
1/2" IRS
3/4" EIR
5/8" EIR
NAIL FOUND
EP
PT
PP
PM
LP
O/H
Tuser
dle Moser, Jr.
42 Page 81