
For: Serene Lake

To: Maria Dotson

From: Kerri Sprinkles 892-0139

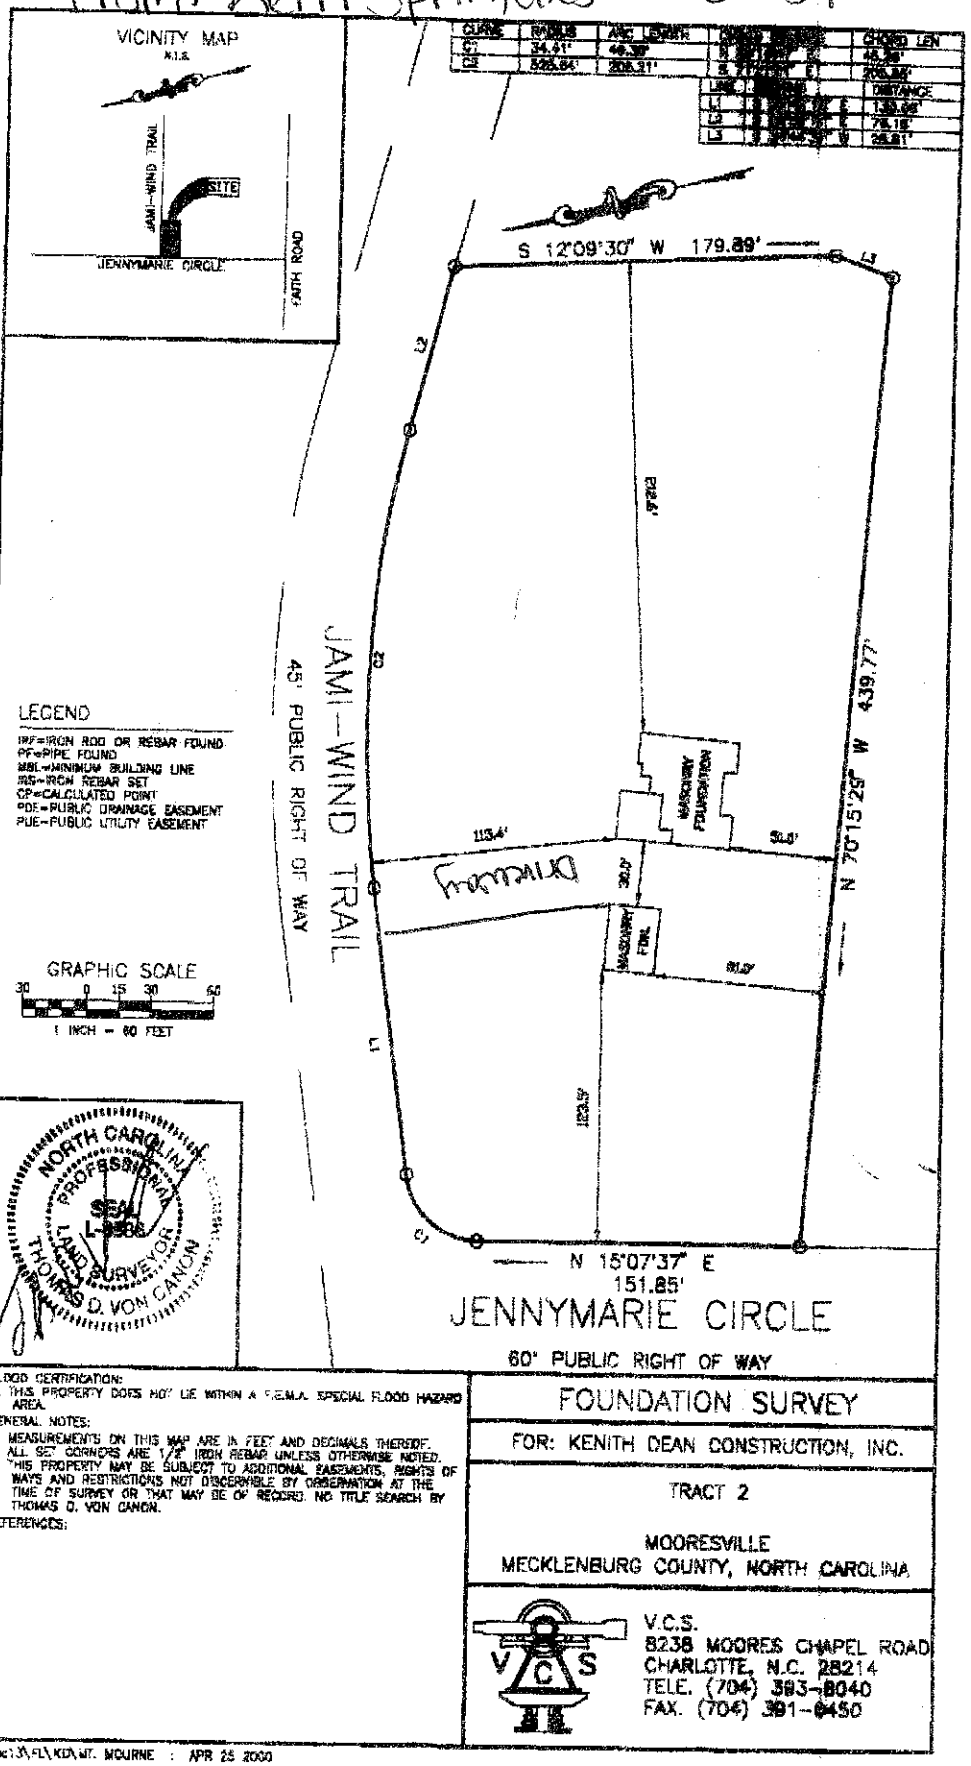

FLOOD CERTIFICATION:
1. THIS PROPERTY DOES NOT LIE WITHIN A F.E.M.A. SPECIAL FLOOD HAZARD AREA.

GENERAL NOTES:
1. MEASUREMENTS ON THIS MAP ARE IN FEET AND DECIMALS THEREOF.
2. ALL SET CORNERS ARE 1/2" IRON REBAR UNLESS OTHERWISE NOTED.
3. THIS PROPERTY MAY BE SUBJECT TO ADDITIONAL EASEMENTS, RIGHTS OF WAYS AND RESTRICTIONS NOT DISCERNIBLE BY OBSERVATION AT THE TIME OF SURVEY OR THAT MAY BE OF RECORD. NO TITLE SEARCH BY THOMAS D. VON CANON.

REFERENCES:

FOUNDATION SURVEY

FOR: KENITH DEAN CONSTRUCTION, INC.

TRACT 2

MOORESVILLE
MECKLENBURG COUNTY, NORTH CAROLINA

V.C.S.
8238 MOORES CHAPEL ROAD
CHARLOTTE, N.C. 28214
TELE. (704) 393-8040
FAX. (704) 391-8450

c:\ac13\FL\KD\MT. MOURNE : APR 25 2000