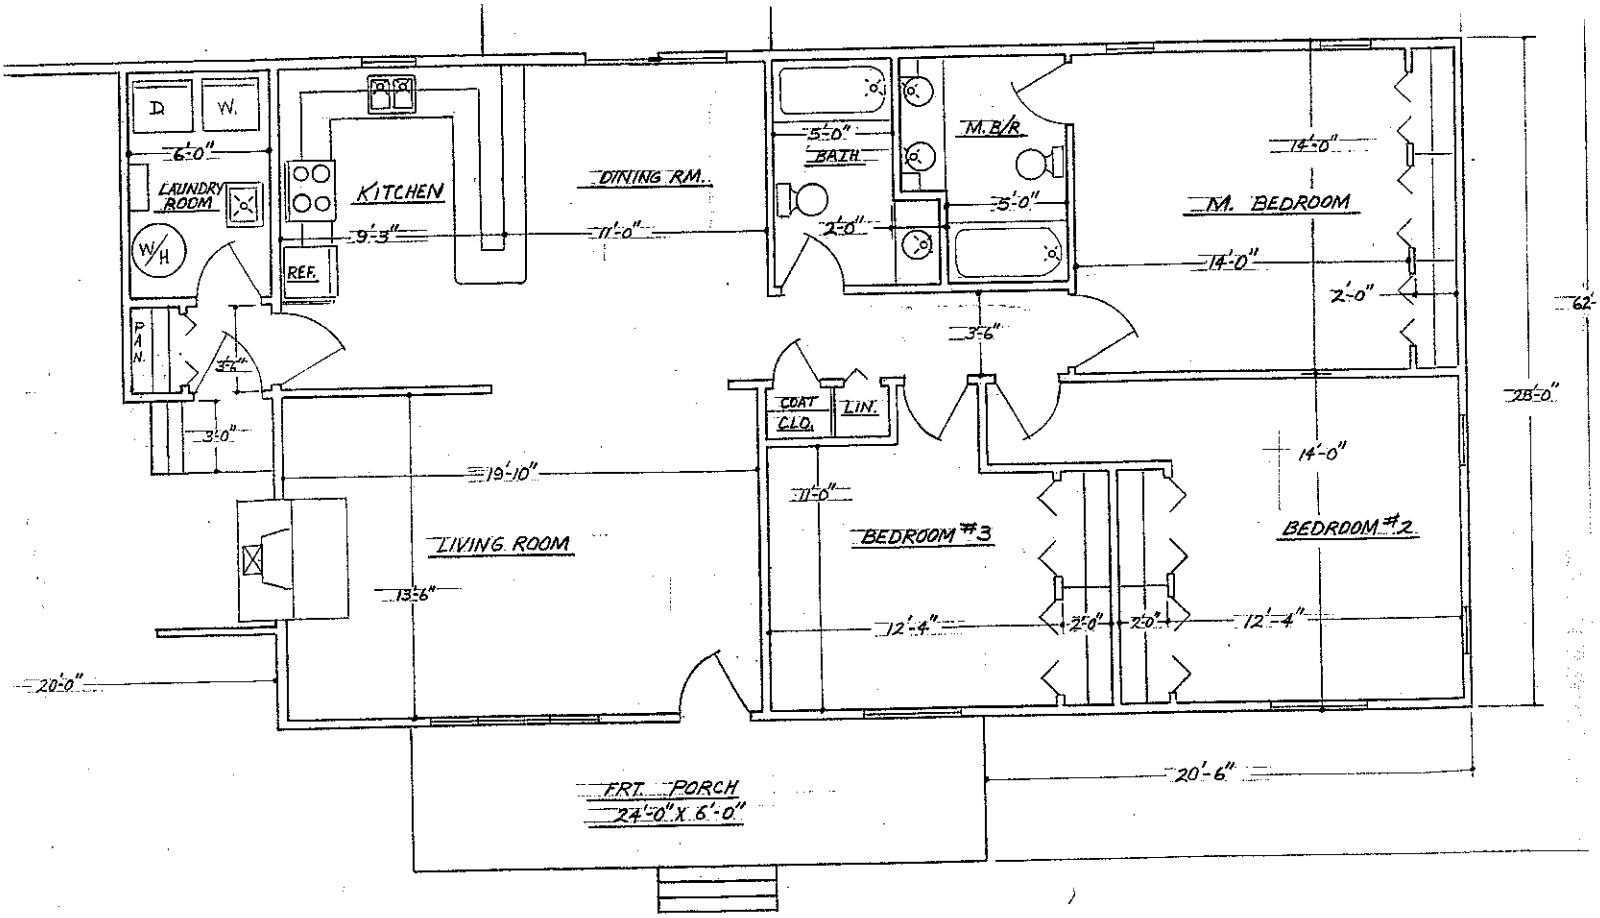



NOTES: 1. TOTAL SQ. FOOTAGE - 2114

Maria H Dotson 2/10/04